


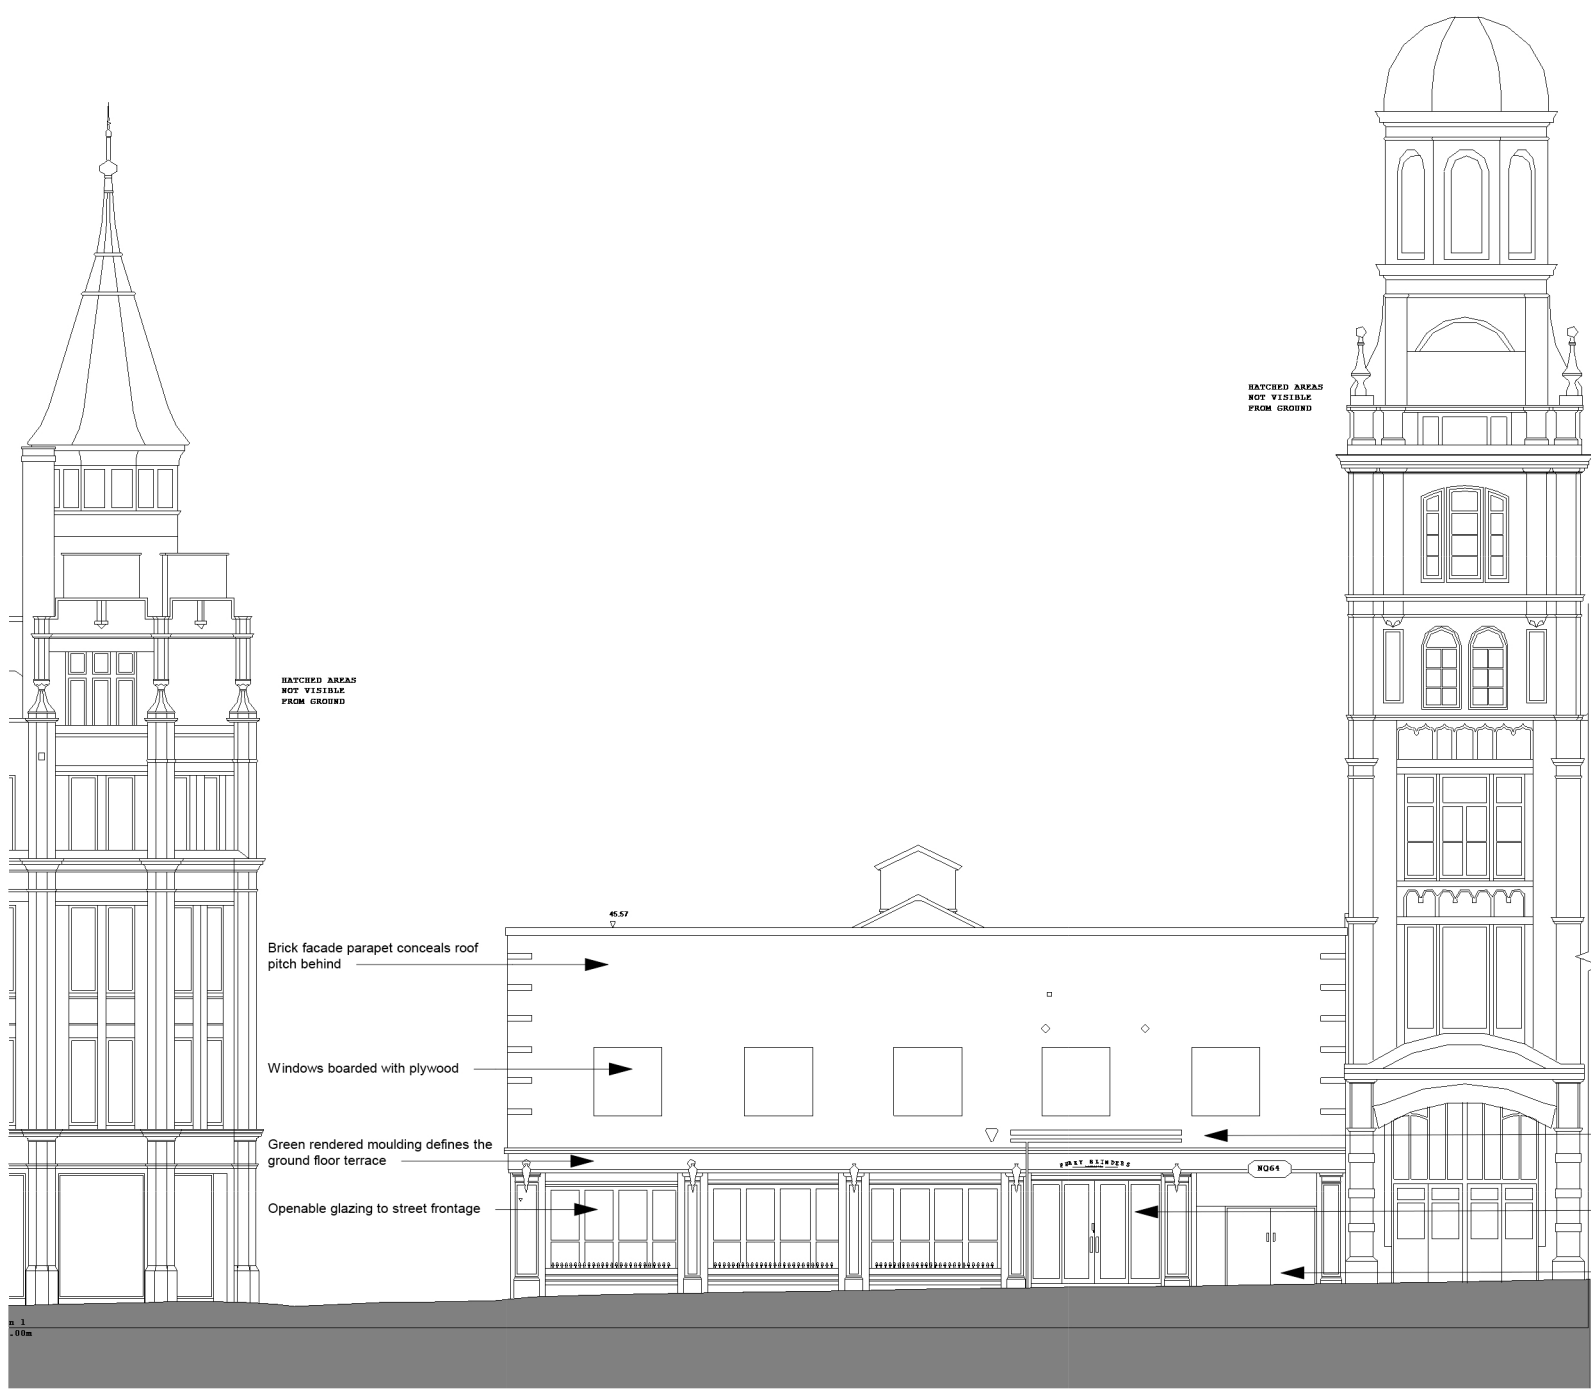

CREATIVE ARCHITECTURE LIMITED

THIS DRAWING IS THE SUBJECT OF COPYRIGHT WHICH VESTS IN CREATIVE ARCHITECTURE LIMITED. IT IS AN INFRINGEMENT OF COPYRIGHT TO REPRODUCE THIS DRAWING, BY WHATEVER MEANS, INCLUDING ELECTRONIC, WITHOUT THE EXPRESS WRITTEN CONSENT OF CREATIVE ARCHITECTURE LIMITED WHICH RESERVES ALL ITS RIGHTS

CREATIVE ARCHITECTURE LIMITED ASSERTS ITS RIGHTS TO BE IDENTIFIED AS THE AUTHOR OF THIS DESIGN

DRAWING NOT TO BE SCALED.

REPORT ERRORS & OMISSIONS TO ARCHITECT.

CHECK ALL DIMENSIONS ON SITE

DRAWING TO BE READ IN CONJUNCTION WITH THE HEALTH AND SAFETY PLAN AND ALL RELEVANT RISK ASSESSMENTS

Existing Elevation - Front (Peter Street)

1 : 200

Existing Elevation - Side (Jerusalem Place)

1 : 200

Existing Elevation - Rear (Bootle Street)

1 : 200

REV.

DATE

DRN.

CHKD.

PROJECT

23 Peter Street, Manchester

CLIENT

PB Manchester Ltd

DRAWING

Existing Elevations

SCALE

1 : 200

SHEET SIZE

@ A3

DRAWN

AH

CHECKED

CA

DATE

30.06.22

CREATIVE ARCHITECTURE

A: 1 The Long Stables, Rochdale Rd, Denshaw, OL3 5UE

T: 07788 200 255

E: adam@creativearchitectureltd.co.uk

W: www.creativearchitectureltd.co.uk

JOB No

21-061

DRAWING No

1003

REVISION

STATUS

Planning

C:\Users\44778\Dropbox (CreativeArchitecture)\CreativeArchitecture Team Folder\2021\21-061 Peakyl Blinders, Manchester\Drawings\planning\refs\ix-block existing_planning only.rvt