

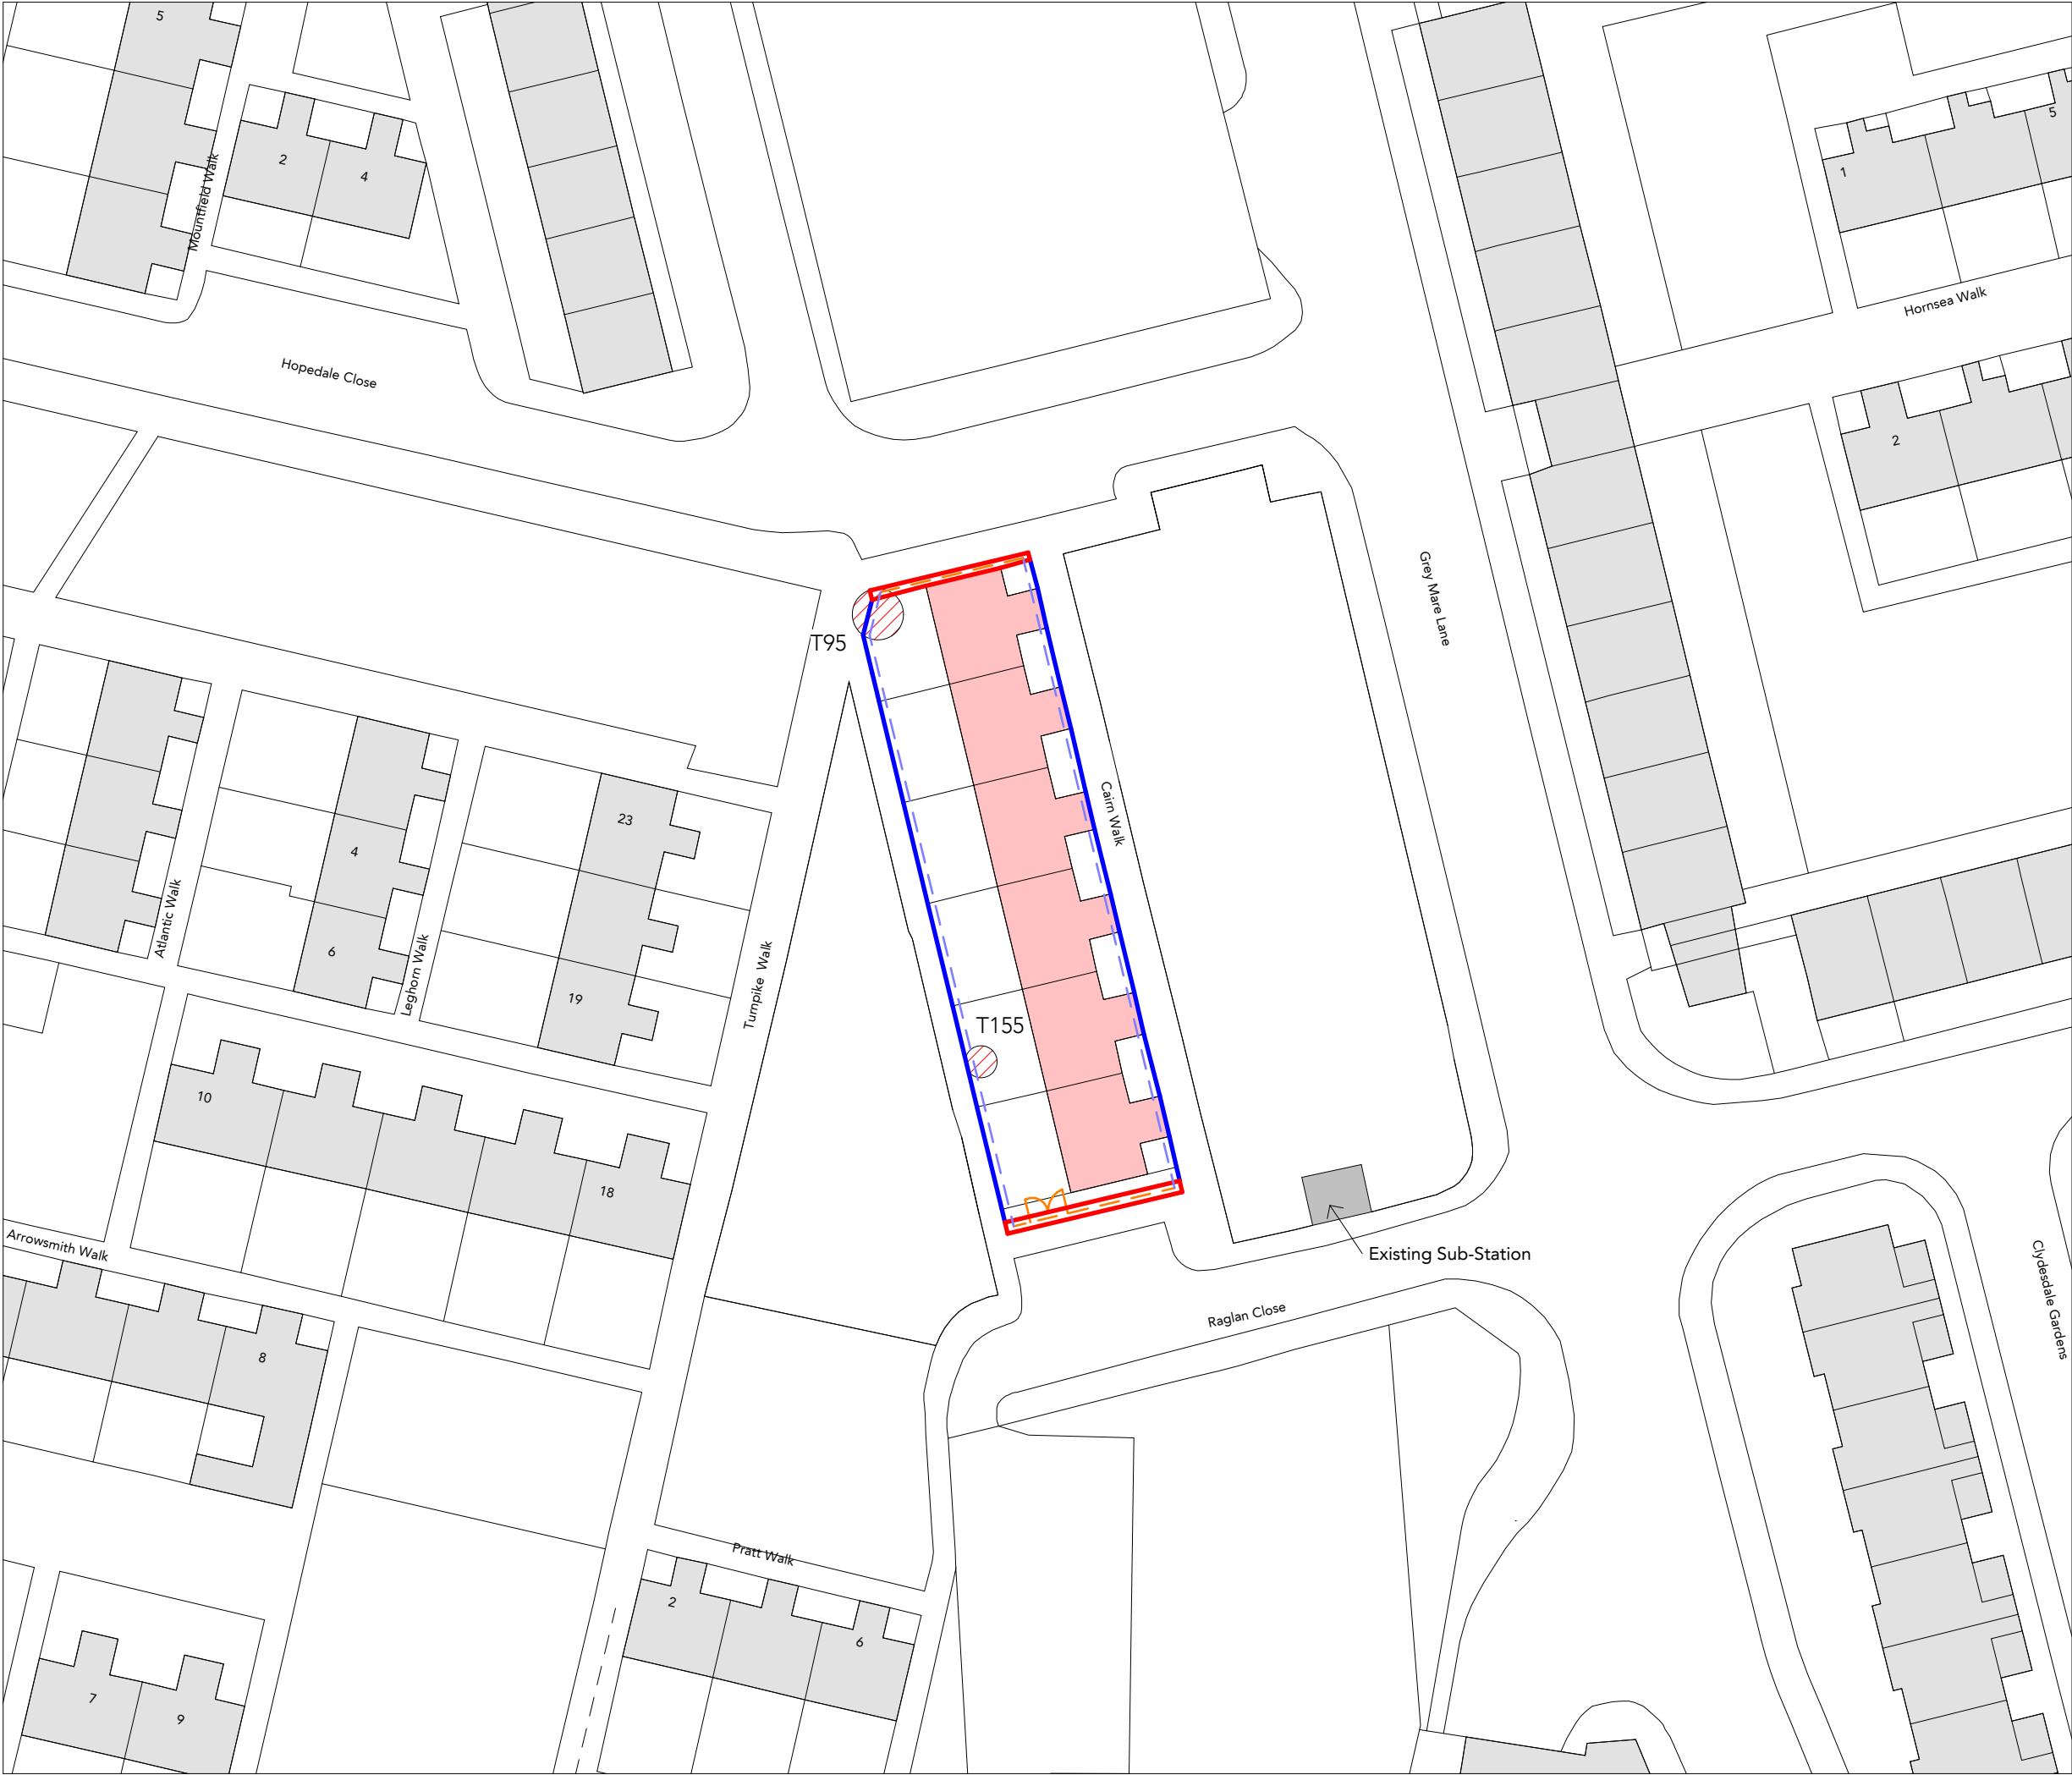


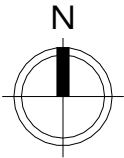

Note:
Do not scale from this drawing.
Dimensions are to be checked on site.
If in doubt please ask.

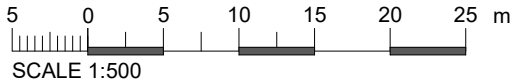

- Application Boundary
- One Manchester Ownership (excluding owner occupiers)
- Denotes - 1.8m green high weld mesh fencing subject to this planning application.
- Denotes - 1.8 m green high weld mesh fencing that will be erected under Permitted Development.

- Vehicular Gates
- Building to be demolished
- Trees to be removed

NOTE - Slab, hardstanding and lawns retained

B	25/06/2024	EP	Issued for planning
A	20/06/2024	PW	Issued for planning
-	10/05/2024	EP	Issued for planning

Rev	Date	Intls	Details
-----	------	-------	---------

© The moral rights of the author are hereby asserted.
This drawing and design is the sole property of Buttress Ltd and must not be reproduced without permission.
Buttress Ltd is Registered in England and Wales: 5363573

Buttress

41 Bengal St
Manchester
M4 6AF

T 0161 236 3303
E contact@buttress.net
W www.buttress.net

Project Title	Grey Mare Lane
Client	One Manchester
Location	Beswick - Manchester

Drawing Title	Fencing Plan - Cairn Walk
---------------	---------------------------

Date	25/06/2024 12:29:48	Scale	As indicated
Checked	BT	Orig Paper Size	A3

Status **S2**

Job No:	Origin:	Zone:	Level:	Type:	Disc:	Number:	Rev:
---------	---------	-------	--------	-------	-------	---------	------

8782-BA-XX-00-DR-A-(04) 015- B