



Proposed sub-station

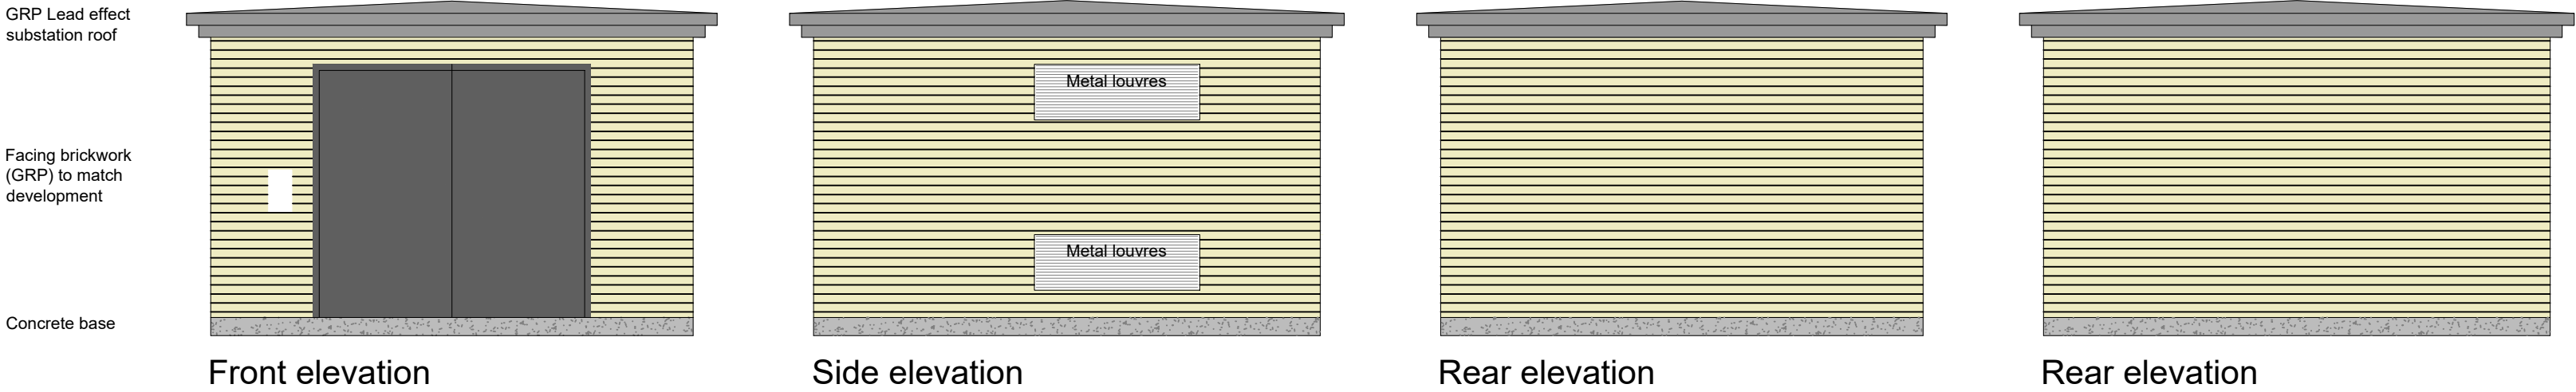

Plan

Proposed switch room

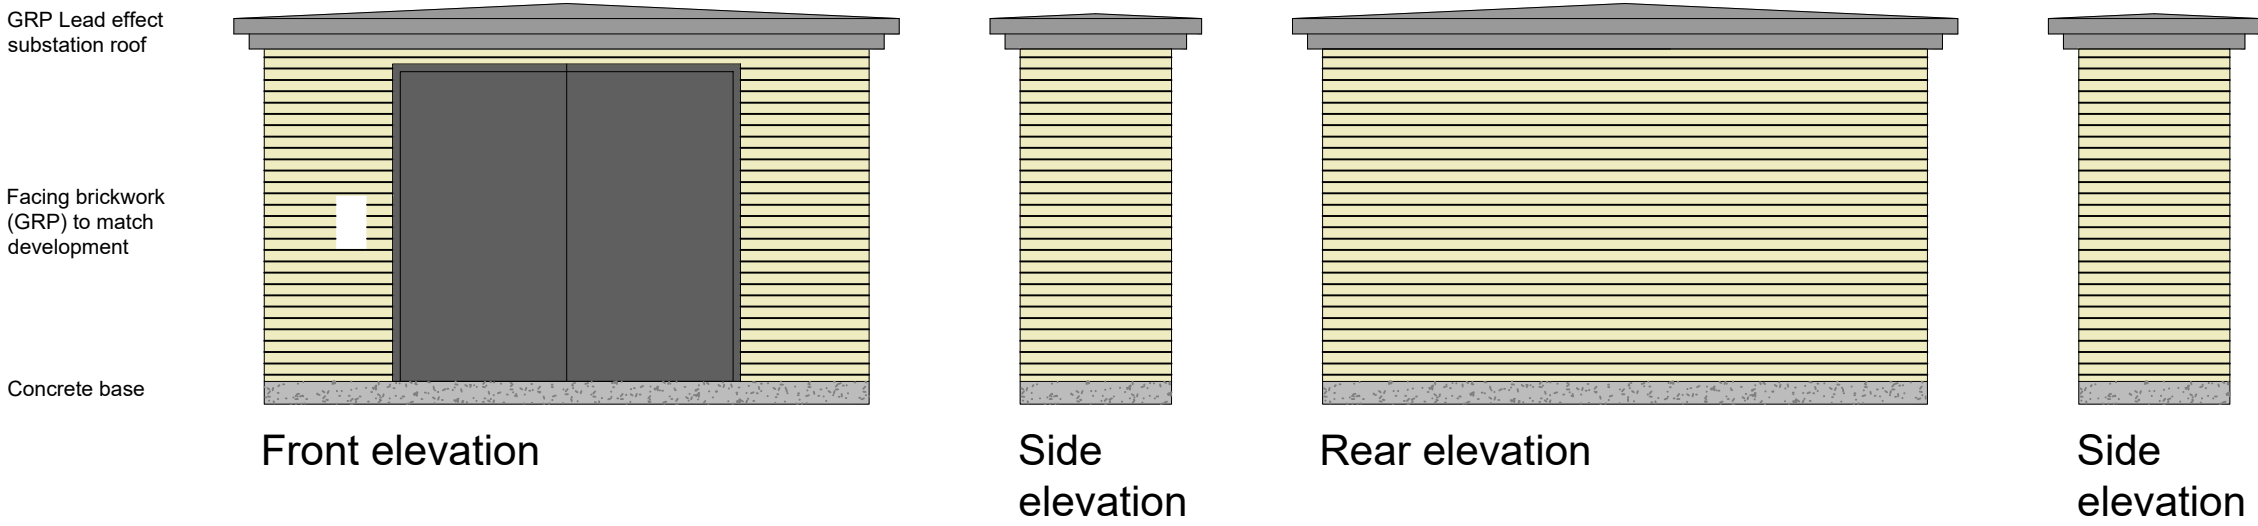

Plan



P1	2023-08-07	Initial issue	CS	JL
REV	DATE	DESCRIPTION	DRN	CHK
CLIENT				

The Medicines Evaluation Unit

PROJECT TITLE
MEU Extension 2
-

TITLE
Proposed sub-station & switch room details

SUITABILITY

Work In Progress												
DRAWN / CHECKED				INITIAL ISSUE DATE				SCALE				
YQ / JL				Feb 2024				1:50 @ A2				
DRAWING ID												
Project	Originator	Volume	Level	Type	Role	Number	Status	Revision				
1ME06	- MHA	- ZZ	- ZZ	- DR	- A	- 08-001	- S0	- P1				

mha ARCHITECTS	Suite 1B	t +44 (0)161 834 1018
	70 Spring Gardens	f +44 (0)161 834 4798
	Manchester	e contact@mhaarchitects.com
	M2 2BQ	w www.mhaarchitects.com