A1

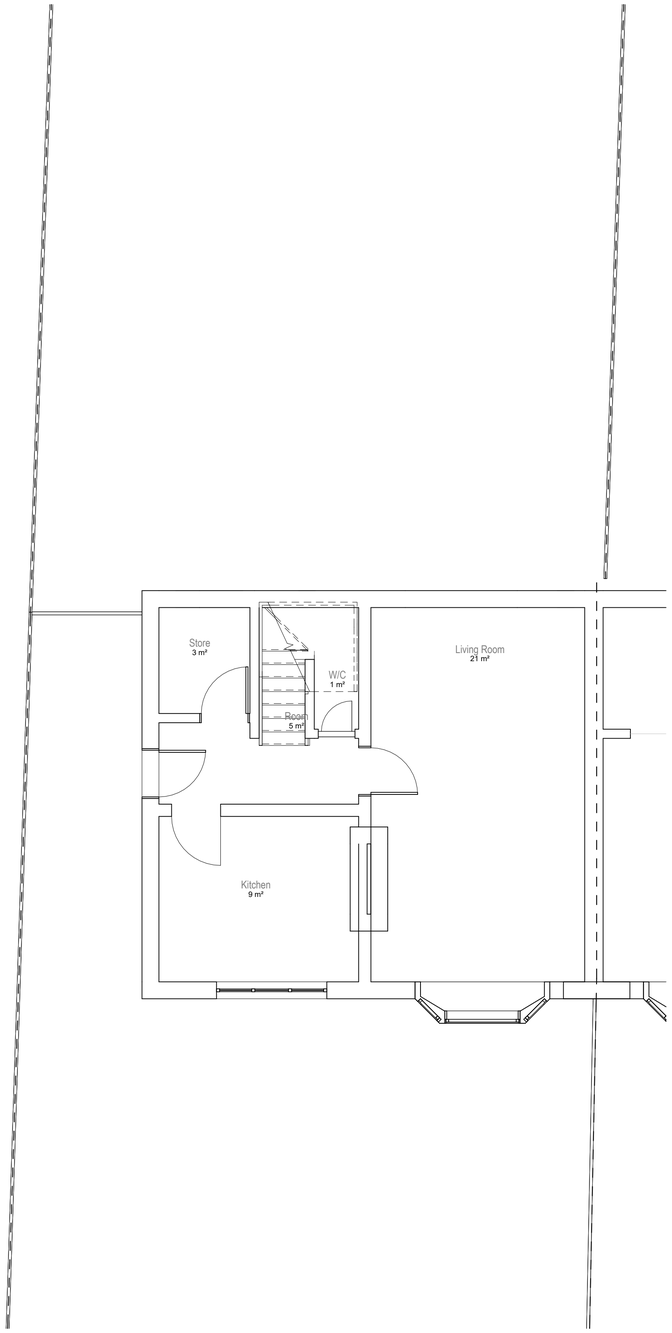

1 Level 0 Existing
1 : 50

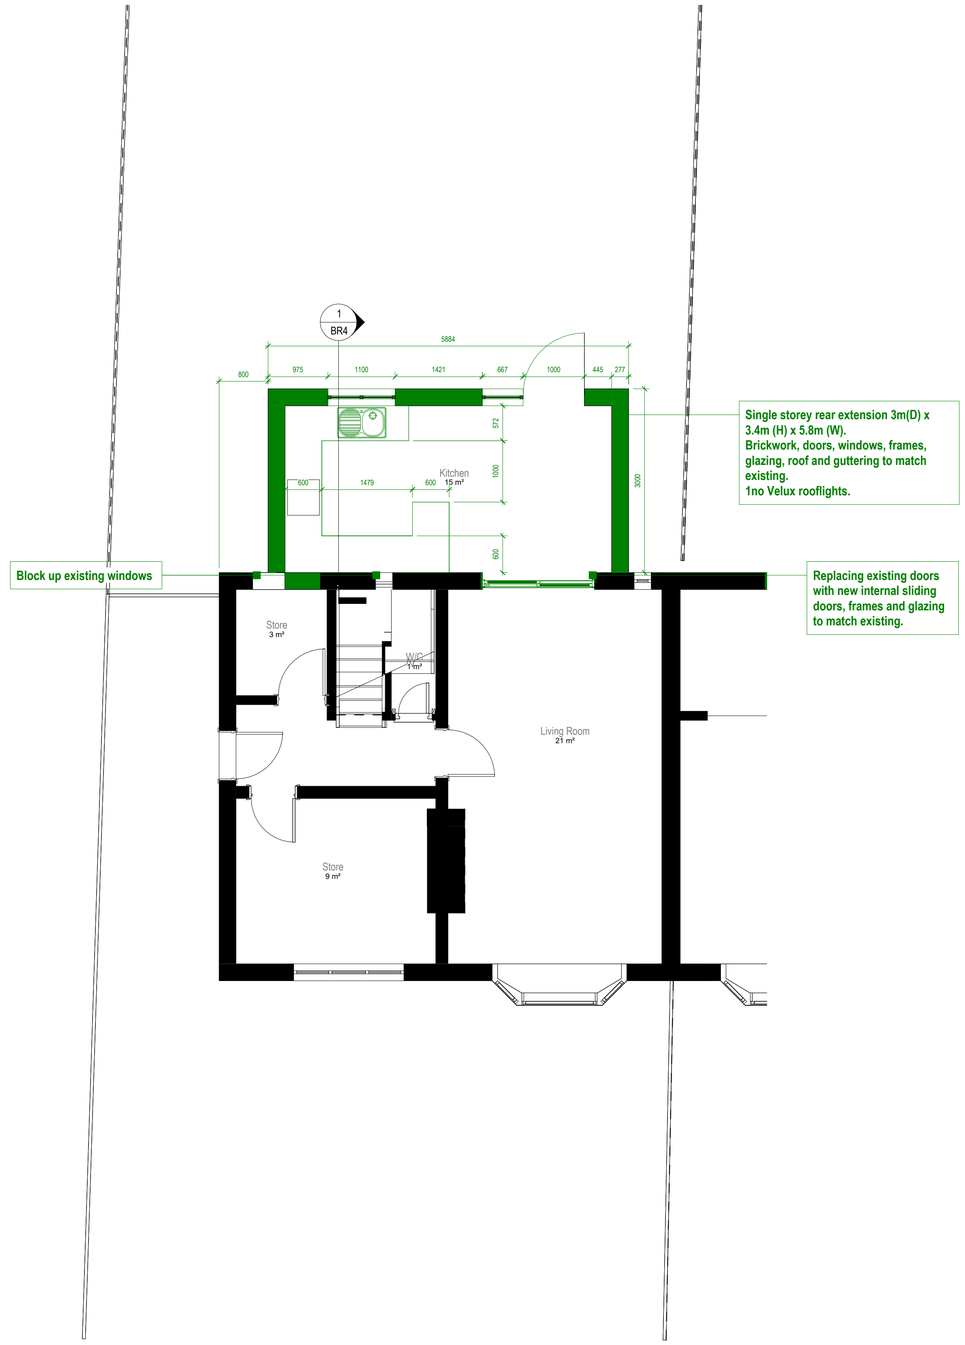

2 Level 0 Proposed
1 : 50

NOTES:

This drawing is not a working drawing, and is only for the purpose of the following:-

A - Planning Submission
B - Building Regulations Submission

The main contractor is responsible for informing the lead designer of any discrepancy on, or between, this drawing and any other relevant document.

All existing walls, foundations and lintels or other structural items are to be confirmed load bearing or non-load bearing by the contractor before relevant prior to work commencing.

Any existing walls to be removed are to be confirmed non - loadbearing prior to removal.

Boundaries, angles, and dimensions are to be checked by the main contractor prior to work commencing.

Written dimensions only to be used from this drawing. If in doubt consult the lead designer for clarification.

0m 1m 2m 3m 4m 5m

VISUAL SCALE 1:50 @ A1

M83
M83 Associates Ltd, Tower House, Manchester, M4 4EB
t: 0161 2366000 e: info@m83.co.uk

Client
Mr David Wilthers

Project Title
76 Sale Road, Manchester, M23 9DE.

Drawing Title
Existing and Proposed Ground Floor A1

Drawing No. P1
Rev.

Date
Drawing
Status (CDM)
Scale
Created By Rakesh Mistry
Check By Rakesh Mistry
Paper
Approved

This drawing and its copyright, design rights and all other intellectual property rights is owned by M83 Associates Ltd. No licence or assignment of any such rights is granted hereby. Unauthorised reproduction or use of this drawing is strictly prohibited.

08/11/2023 11:16:29