


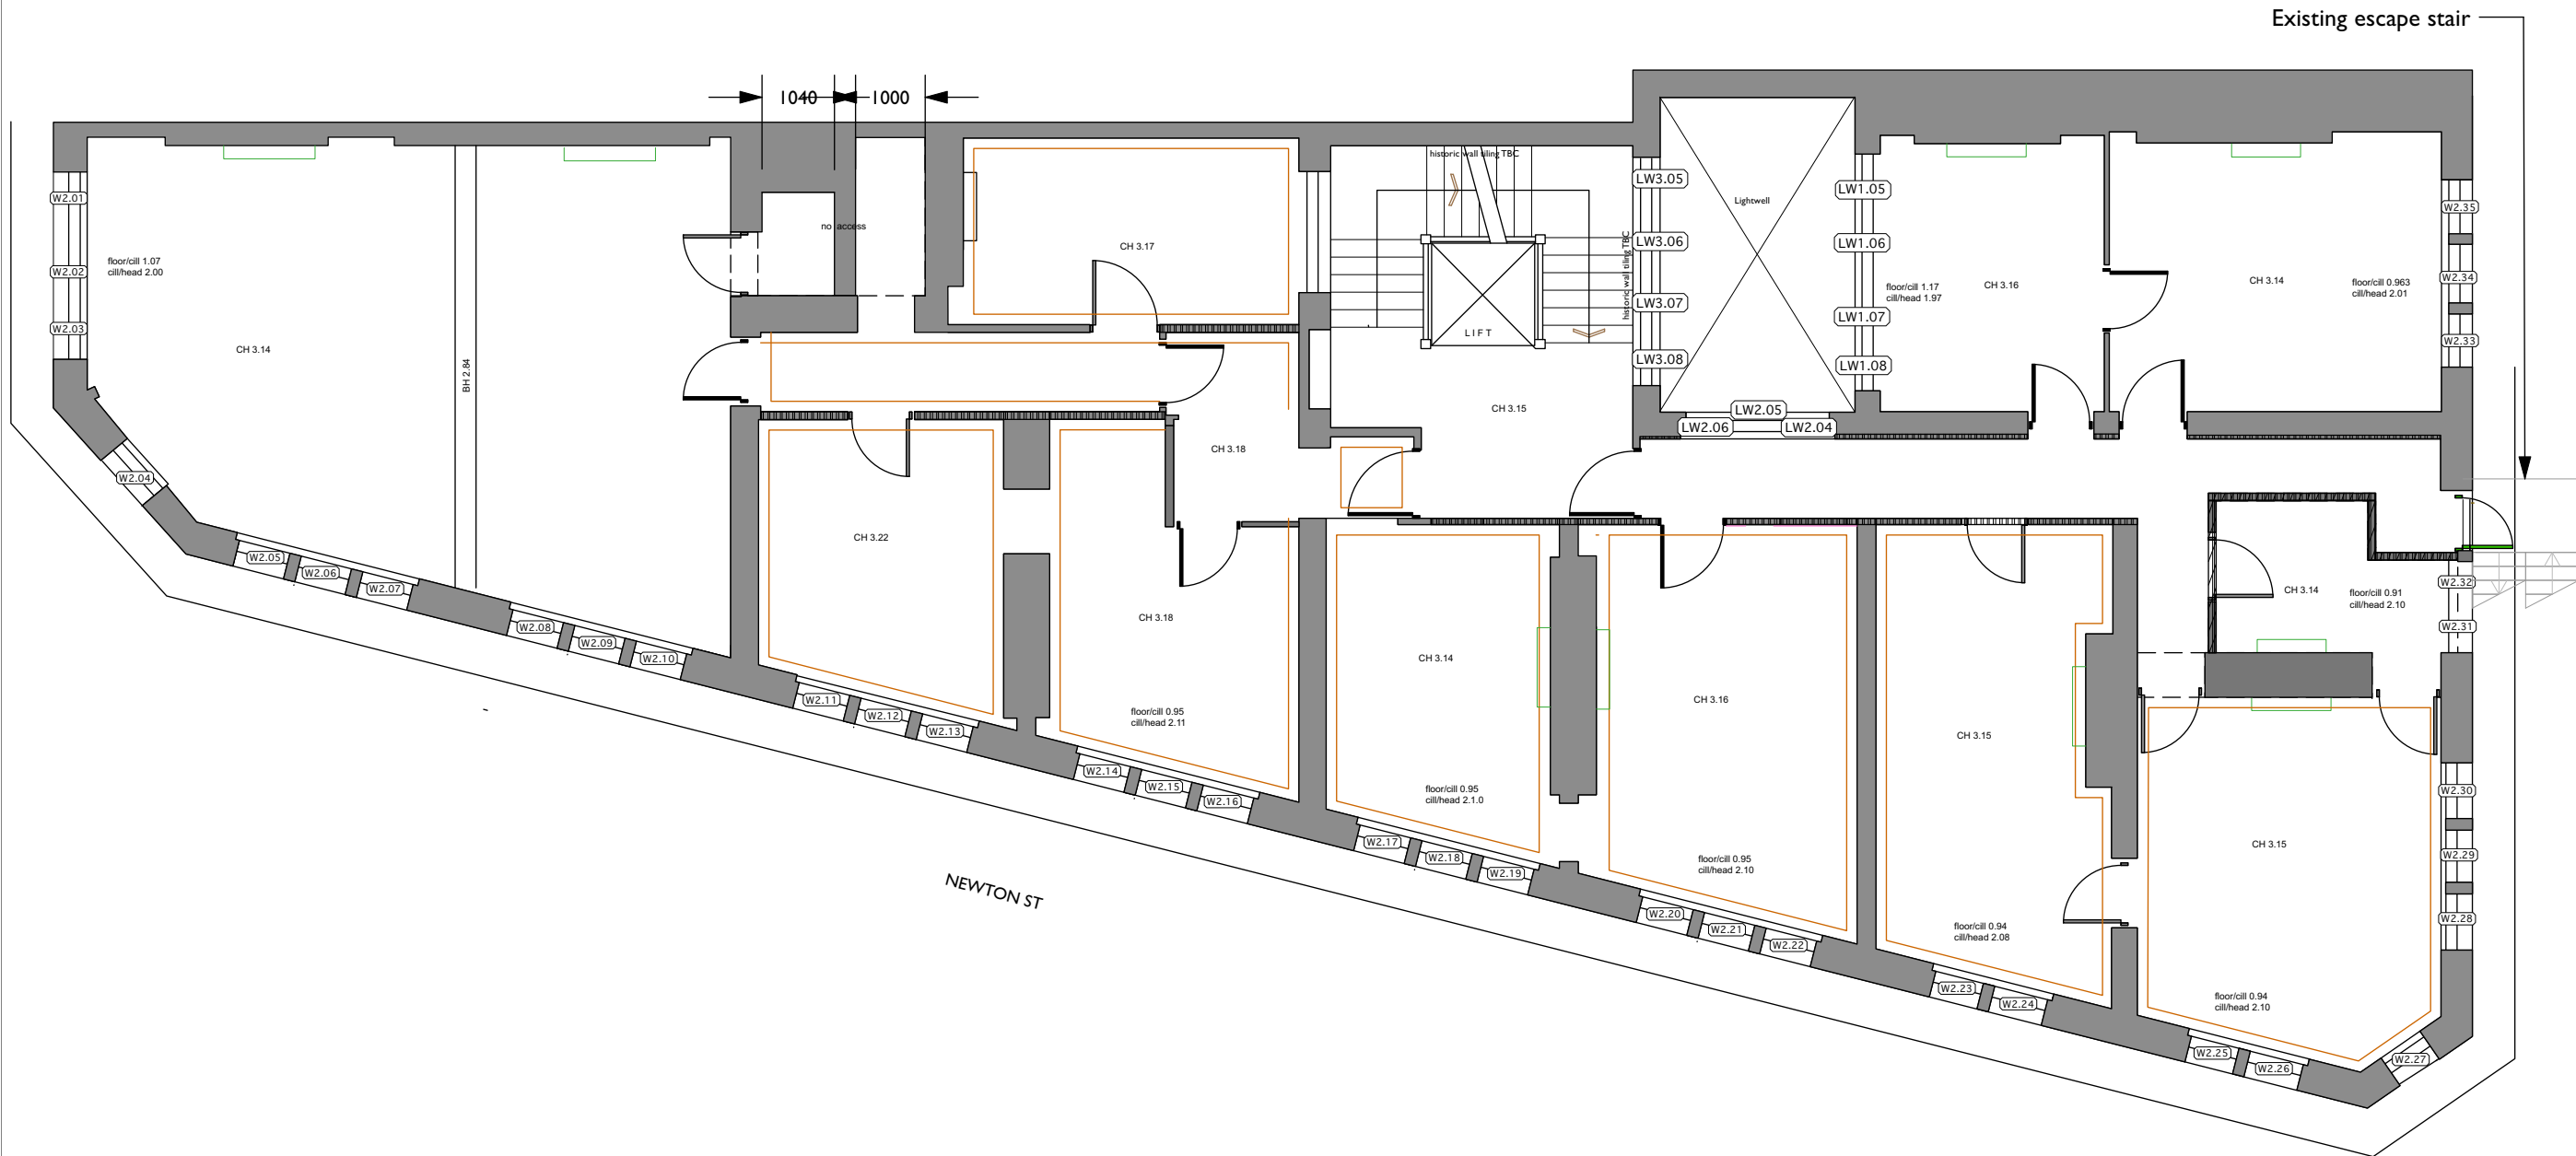

- Existing
- Proposed
- Existing to be Removed (contemporary)
- Existing to be Removed (circa 1930s)
- Existing to be Removed (pre 1930s)
- Historic panelled wall - circa C19th
- Historic panelled wall - circa 1930s
- Historic coving shown indicatively
- Existing door (historic)
- Existing door (non historic)
- Existing door (type tbc)
- NB additional features not picked up by survey - positions not measured.
- NB: All cornice positions shown indicatively only
- Non-historic skirting

NB: All cornice positions shown
indicatively only

Non-historic skirting

DRN CHM	Note
---------	------

St Margarets, Manchester
For Eastern Green Ltd

2nd Floor Reflective Ceiling Plan

scheme
drwg no.
revision

scale	1:100 @A3
date first drawn	March 23
drawn	RG

sketch **E** existing **P** proposed **T** tender **C** construction **FI** final issue

www.ateliermb.co.uk
0161 236 0051
architect@ateliermb.co.uk