


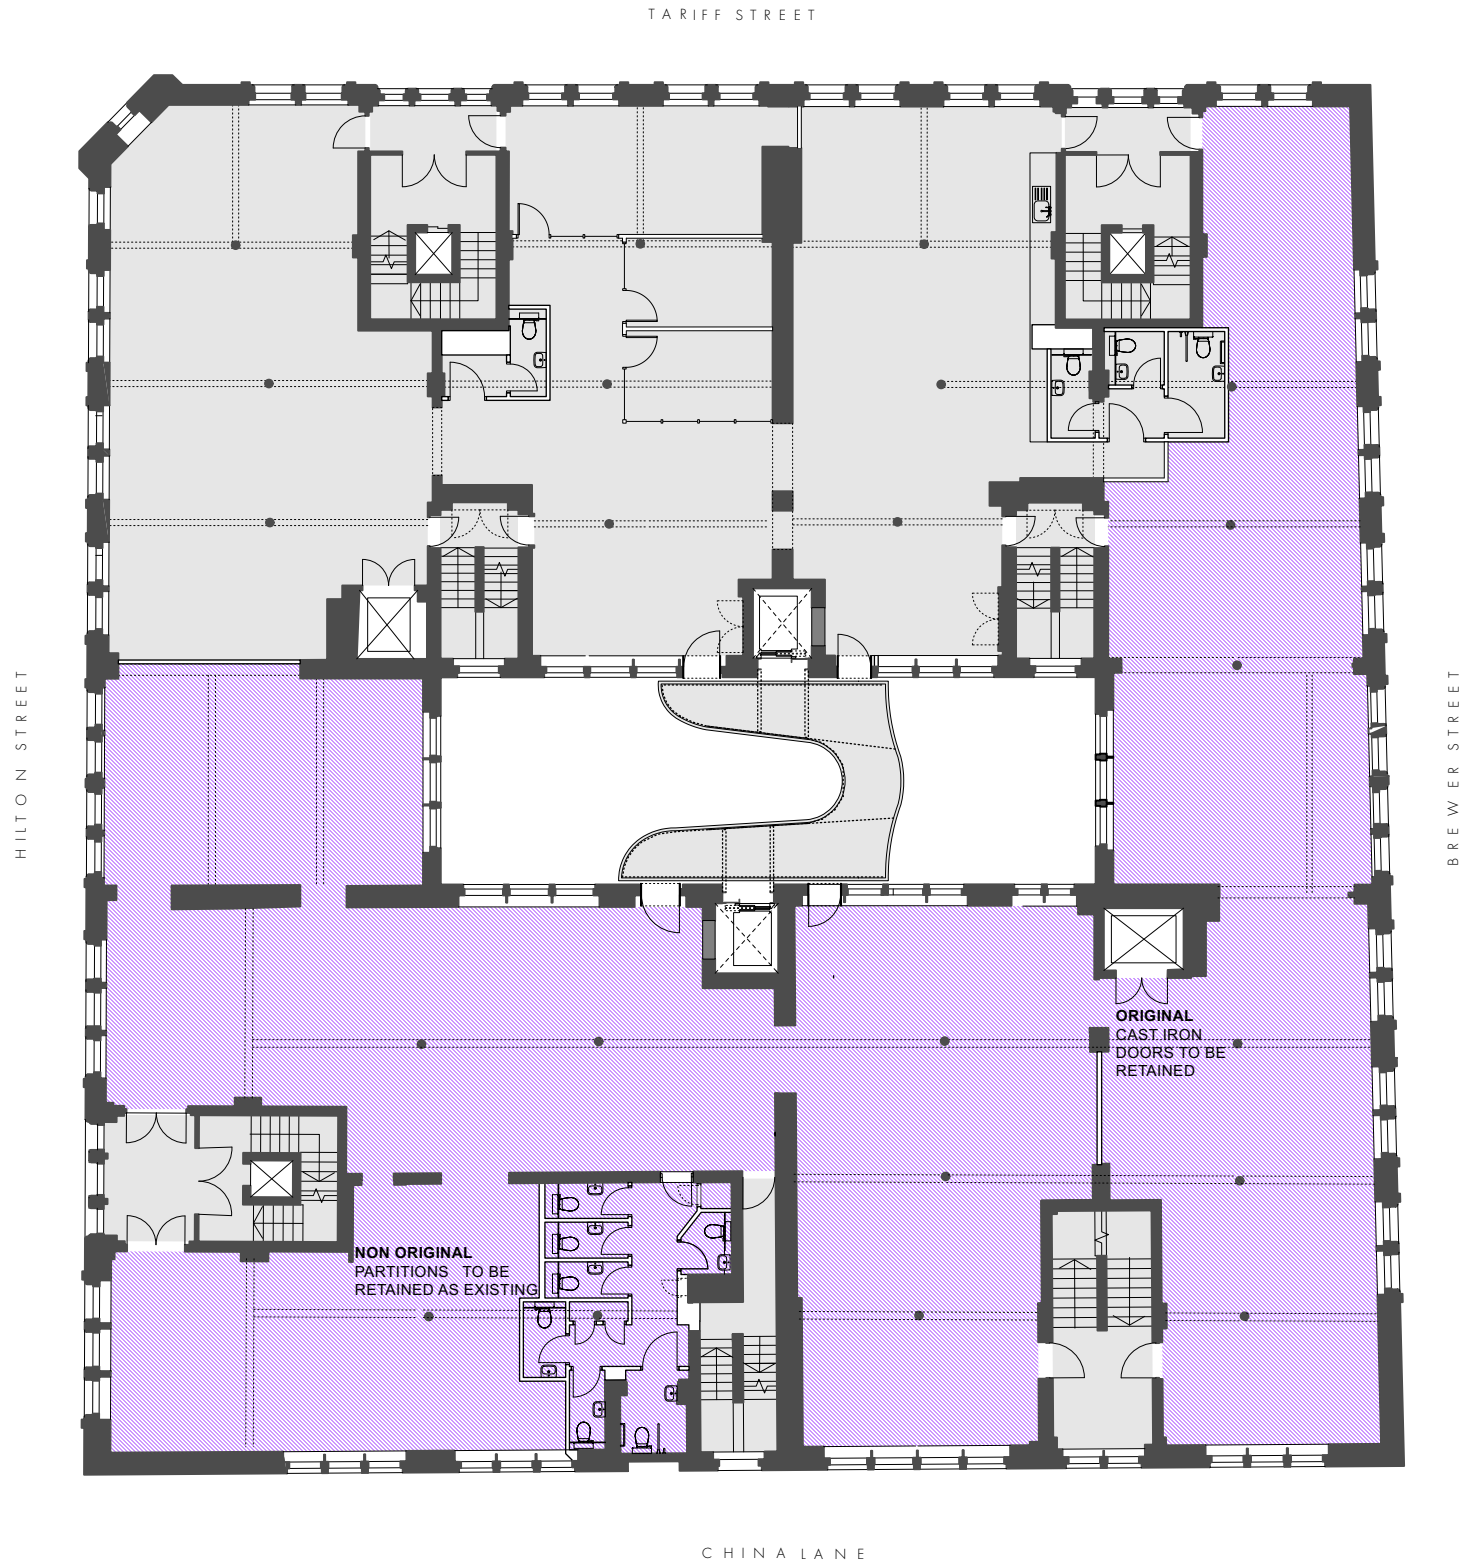


FOURWAYS HOUSE, SECOND FLOOR
ALTERATIONS PLAN

1.100 @ A3

REVISION	DATE	DESCRIPTION
P01	27.02.23	FOR COMMENT
P02	17.03.23	PLANNING ISSUE

ALTERATIONS KEY

INDICATES NEW OPENINGS / WALLS TO BE REMOVED

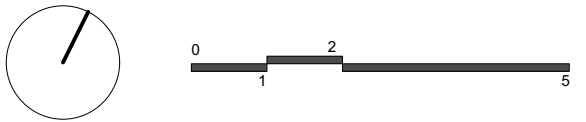INDICATES DOOR/FITTING/SANITARY WARE ETC. TO BE REMOVEDAREA NOT SUBJECT OF THIS APPLICATION
SEE APPLICATIONS No.s 123242/FO/2019, 122935/LO/2019, 130337/LO/2021 & 134591/LO/20221

PLANNING

OMIArchitects

31 Blackfriars Road, Salford, Manchester, M3 7AQ
+44(0)161 832 3242 / info@omiarchitects.com / www.omiarchitects.com

PROJECT	FOURWAYS					
DRAWING	SECOND FLOOR - ALTERATIONS PLAN					
DATE	FEB' 23	DRAWN BY	PE	SCALE	1:200	@A3
JOB NO.	1420	DWG.NO.	L 2324			