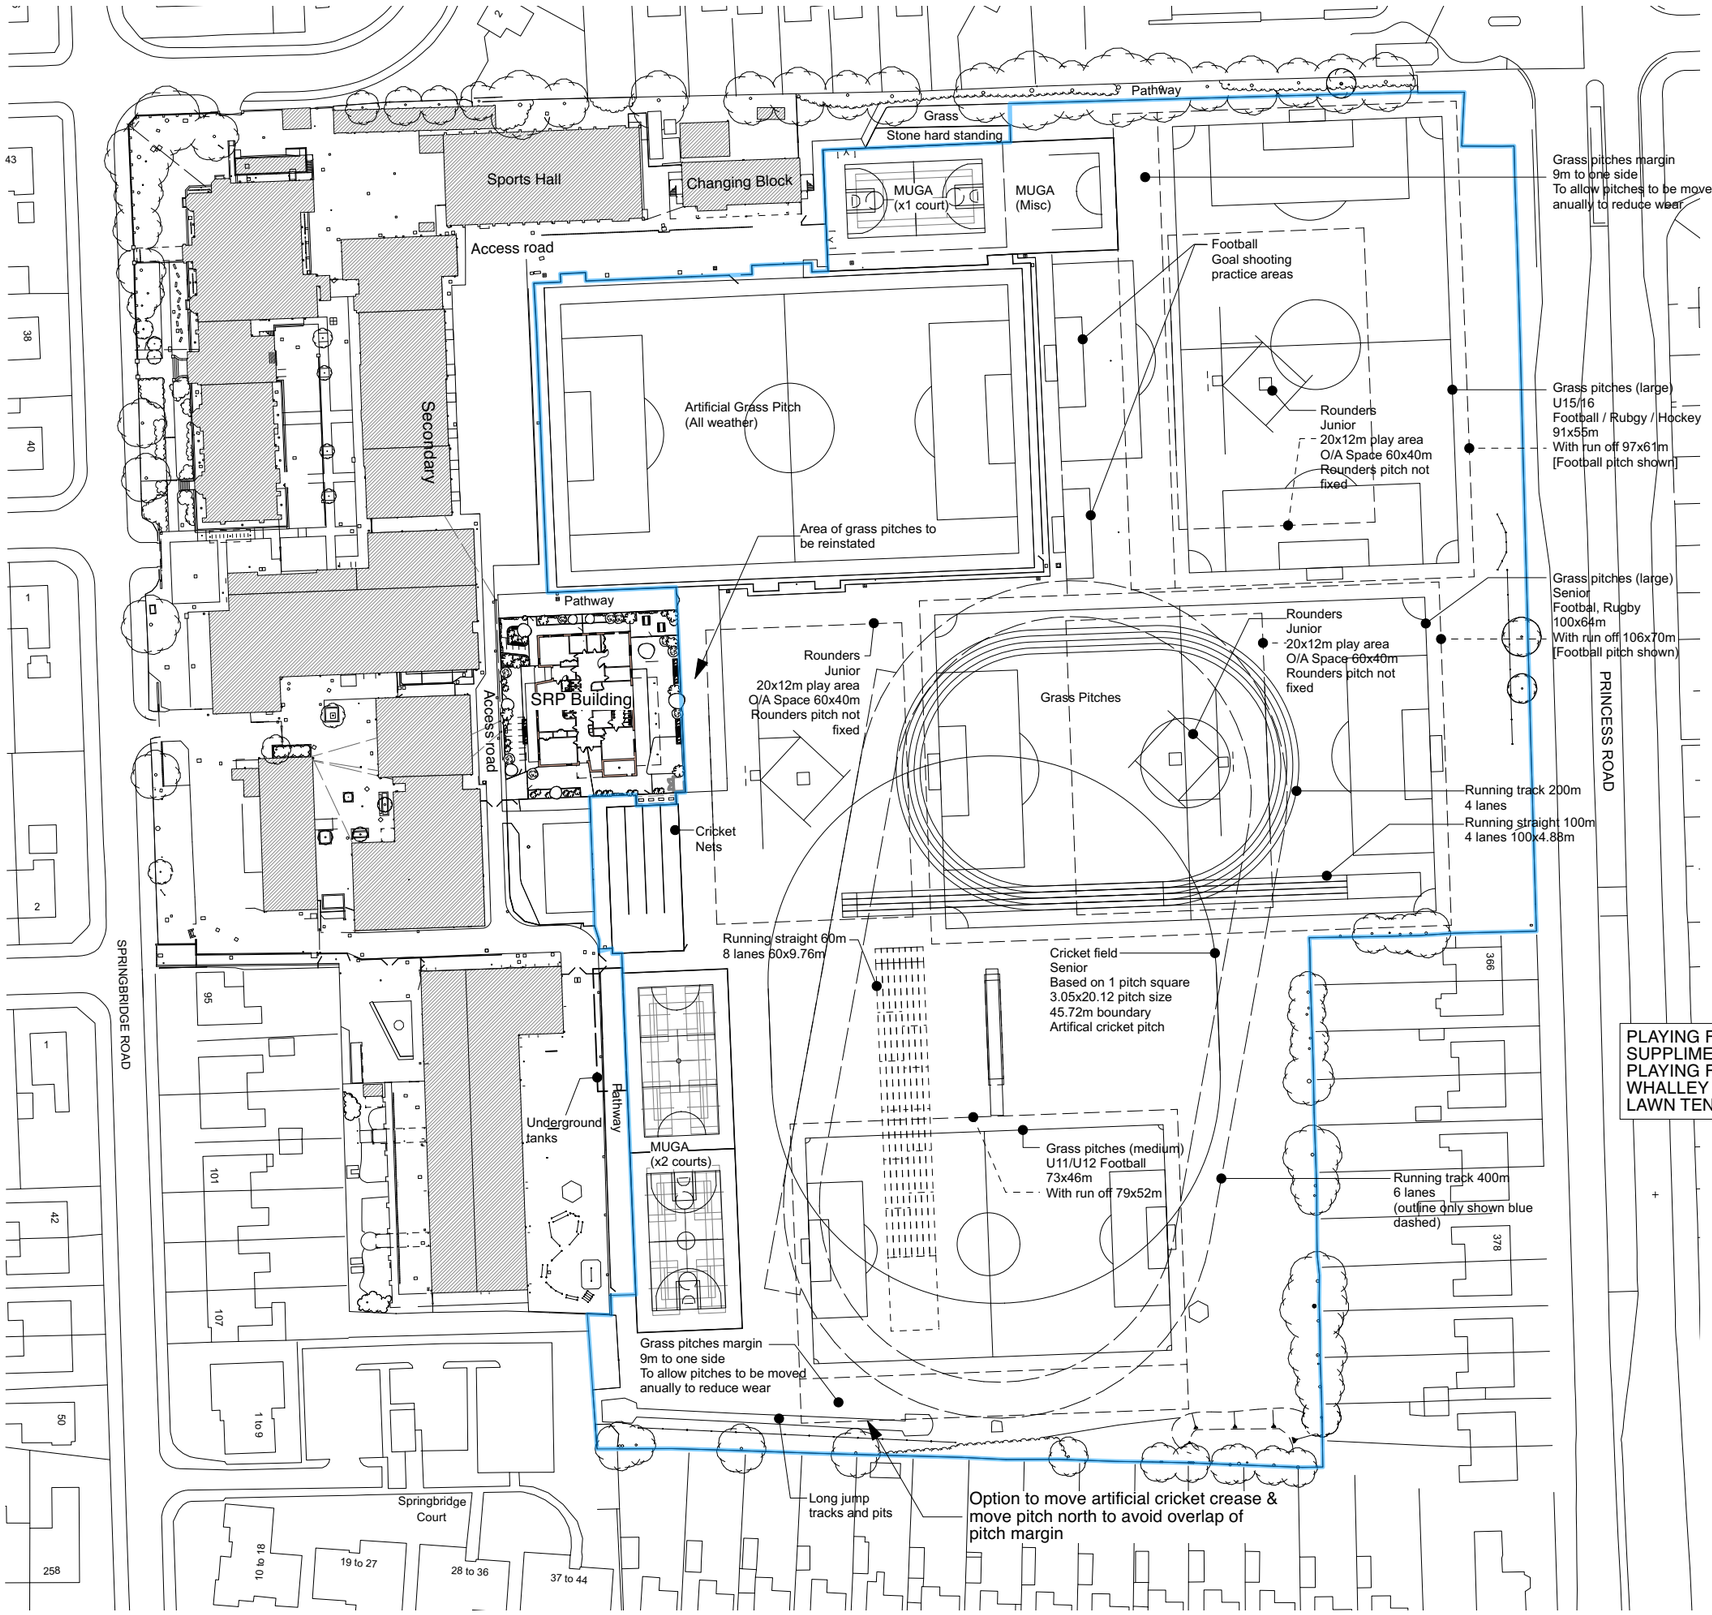


EXTERNAL SPACES

BB103 CATEGORY	DfE ADS CODE	AREA
HARD OUTDOOR PE		
MULTI-USE GAMES COURTS (MUGA) x3	HPE21	2344.23sqm
MULTI-USE GAMES COURTS (MUGA) x1 MISC		632.34sqm
SOFT OUTDOOR PE		
GRASS PITCHES, MEDIUM [U11/U12]	SPE03	4108sqm
GRASS PITCHES, LARGE [U15/U16]	SPE05	5917sqm
GRASS PITCHES, LARGE [SENIOR]	SPE06	7632sqm
GRASS PITCHES, MARGIN	SPE07	various sqm
CRICKET FIELDS (OVERLAPPPING IN SUMMER)	SPE11	8407sqm
GRASS ATHLETICS (OVERLAPPING IN SUMMER) RUNNING TRACK 200m	SPE12	3989sqm
GRASS ATHLETICS (OVERLAPPING IN SUMMER) RUNNING STRAIGHT 100m	SPE12	488sqm
GRASS ATHLETICS (OVERLAPPING IN SUMMER) RUNNING STRAIGHT 60m	SPE12	586sqm
GRASS ATHLETICS (OVERLAPPING IN SUMMER) RUNNING TRACK 400m	SPE12	13519sqm
ROUNDERS FIELDS (OVERLAPPING IN SUMMER)	SPE13	2400sqm (per pitch)
LONG JUMP TRACKS AND PITS	SPE22	158sqm (approx)
BALL-STOP NET AREAS (CRICKET NETS)	SPE25	432sqm
ARTIFICIAL GRASS PITCH (ALL WEATHER TURF)		5993sqm

PITCH LAYOUT & MARKINGS

PITCH LAYOUT & MARKINGS AS PER:
- DfE 21 SCHOOL OUTPUT SPECIFICATION, GENERIC DESIGN BRIEF-ANNEX 1C, Nov21 Rev C01 A
- SPORT ENGLAND COMPARATIVE SIZES OF SPORTS PITCHES & COURTS (OUTDOOR) SEPTEMBER 2015 UPDATE

PLAYING FIELD AREAS

PROPOSED **45322 SQM**

		NET CHANGE:
HARD OUTDOOR PE (MUGA):	2976.57sqm	**- 951 sqm reduction**
SOFT OUTDOOR PE (VARIOUS):	35755 sqm	+ 1090.57 sqm addittion
SOFT OUTDOOR PE (ARTIFICAL GRASS PITCH):	5993 sqm + R/O + T/O	- 2067 sqm reduction
		0 sqm no change

P07 12/07/2024 Layouts updated. Notes updated. Planning issue.
revisions

CoARC
COLLABORATIVE ARCHITECTURE

studio@coarc.co.uk

project title
SPECIALLY RESOURCED PROVISION (SRP) BUILDING

client
UNITED LEARNING

project address
WILLIAM HULME'S GRAMMAR SCHOOL

drawing title
PROPOSED SITE PLAYING FIELD PROVISION

N
PLANNING
0 10 20 30 40 50 M

scale
1:1250 @A3

date
28/10/2022

drawing no.
WHGS-COA-SK003

revision
P07

All dimensions to be checked & verified on site. Dimensions structural unless noted otherwise. Drawings to be read in conjunction with specification. Any bracketed dimensions are for checking and not for setting out purposes. Any discrepancies with other project information, existing building or site features are to be reported to the Architect before commencement. Do not scale from printed drawings without checking with the architect. © CoARC Ltd. The contents of this drawing may not be reproduced in whole or in part without express permission of CoARC Ltd