




front

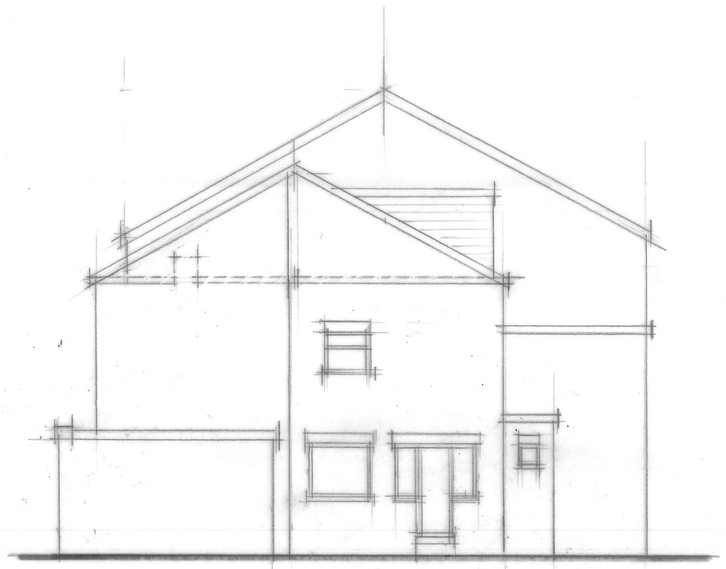


side

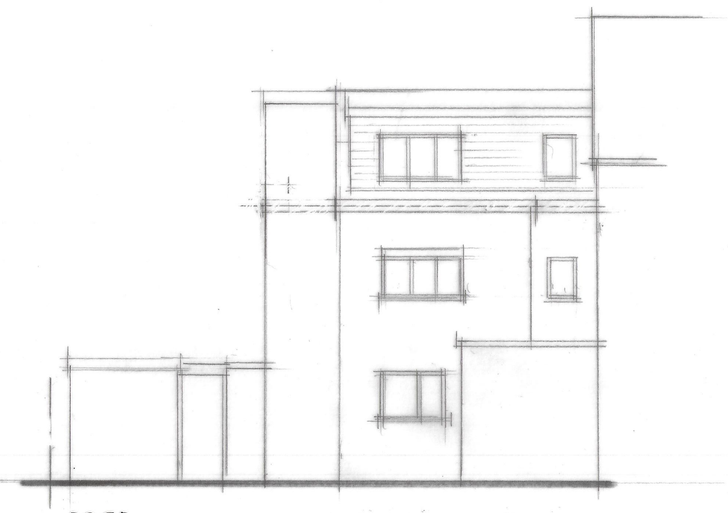


rear

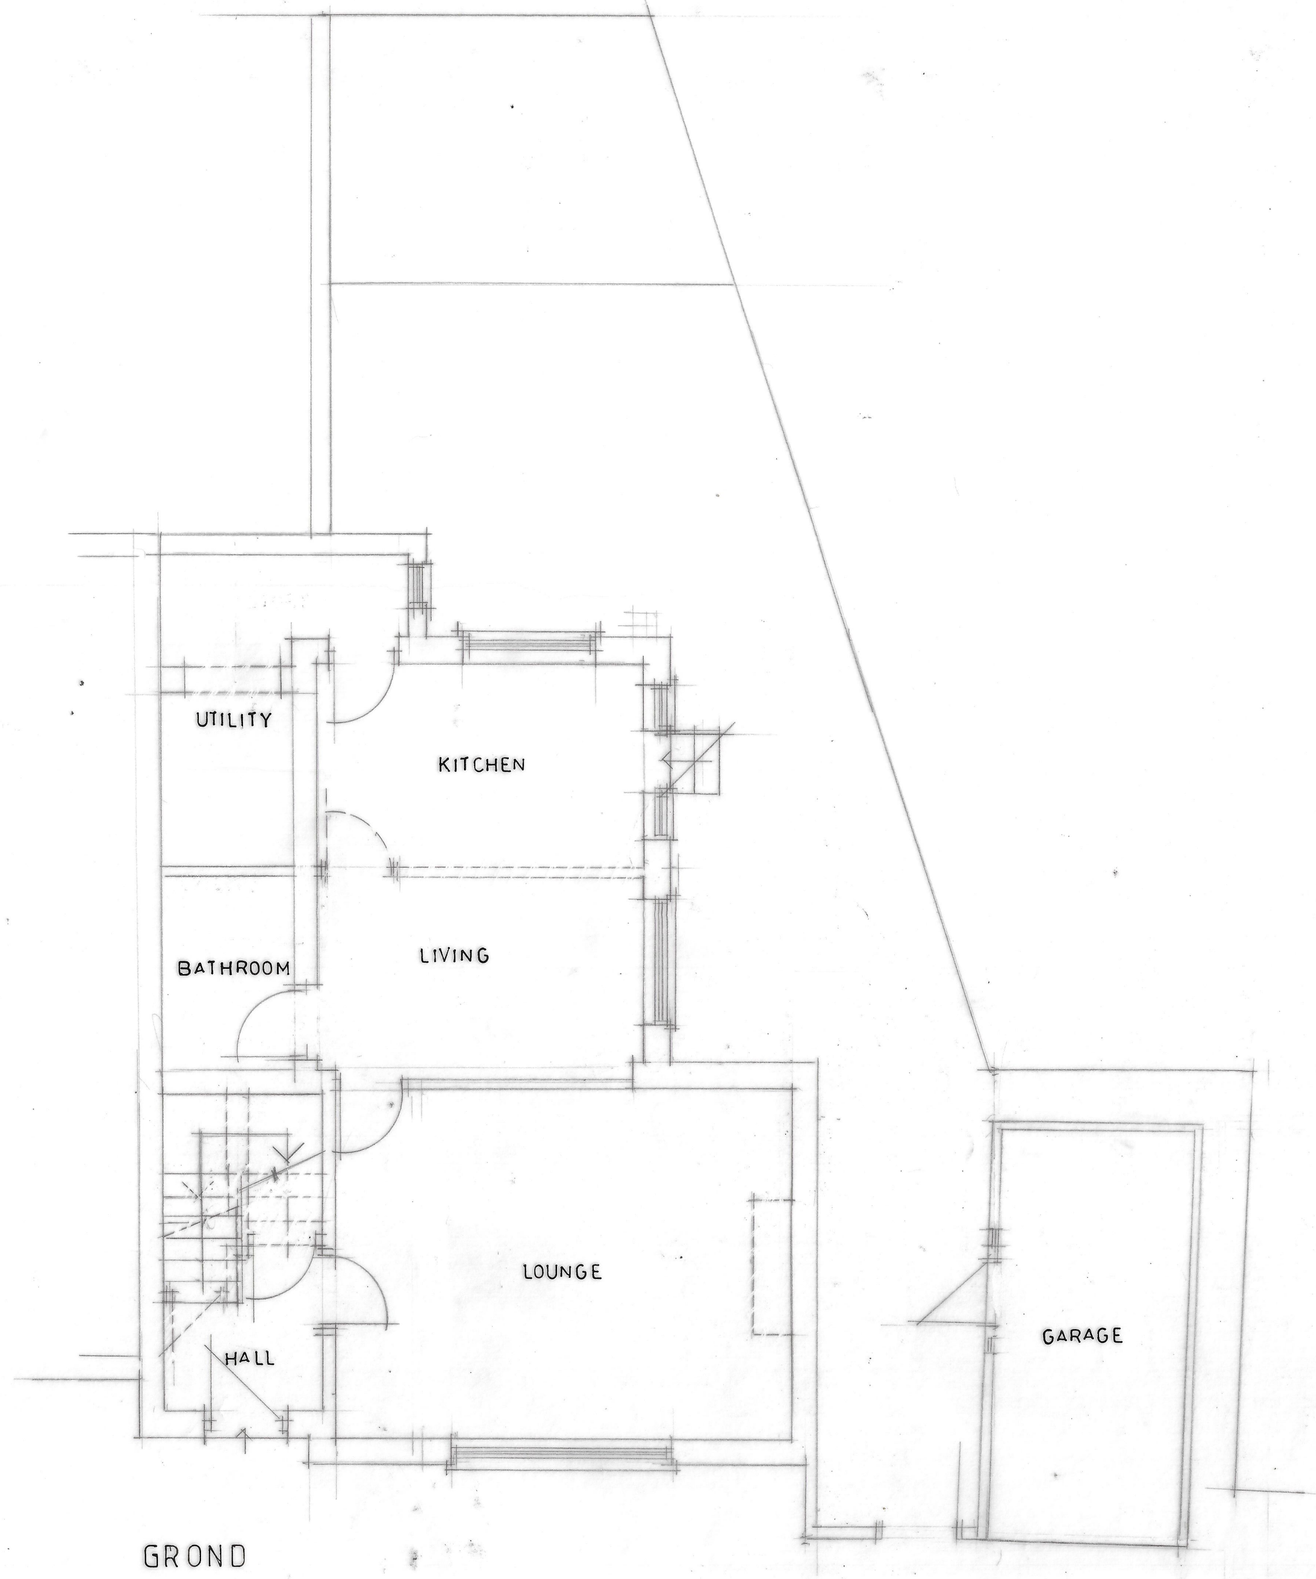

GROND

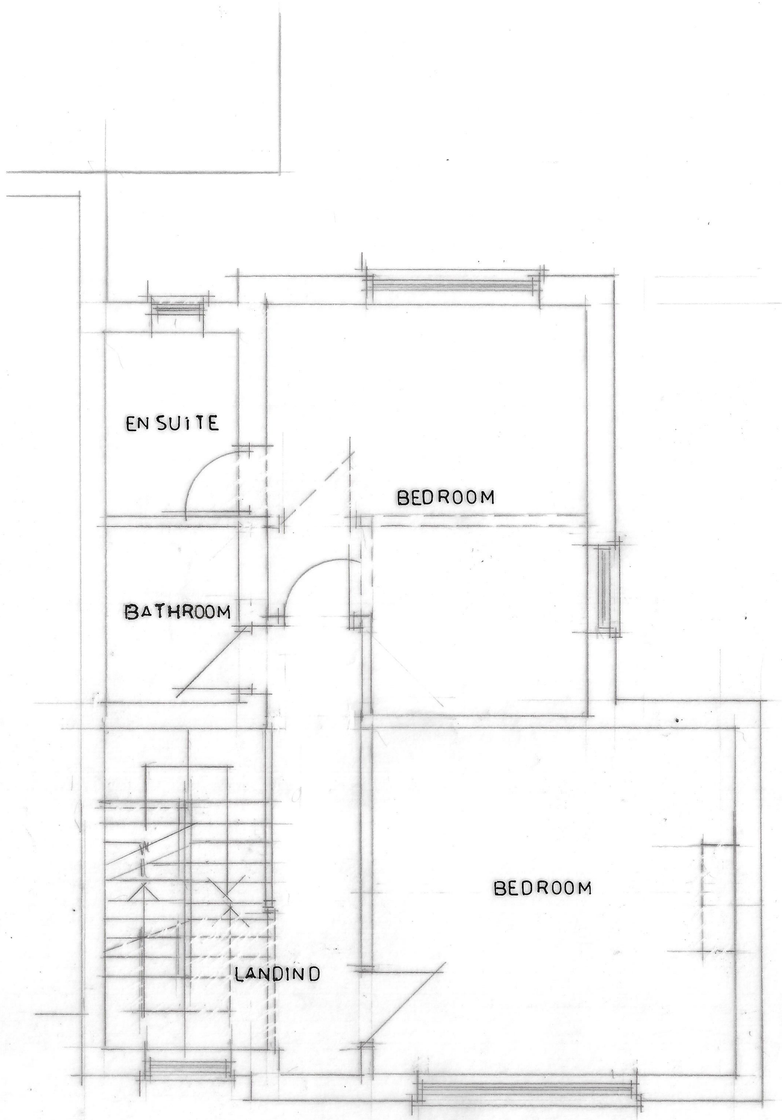

FIRST

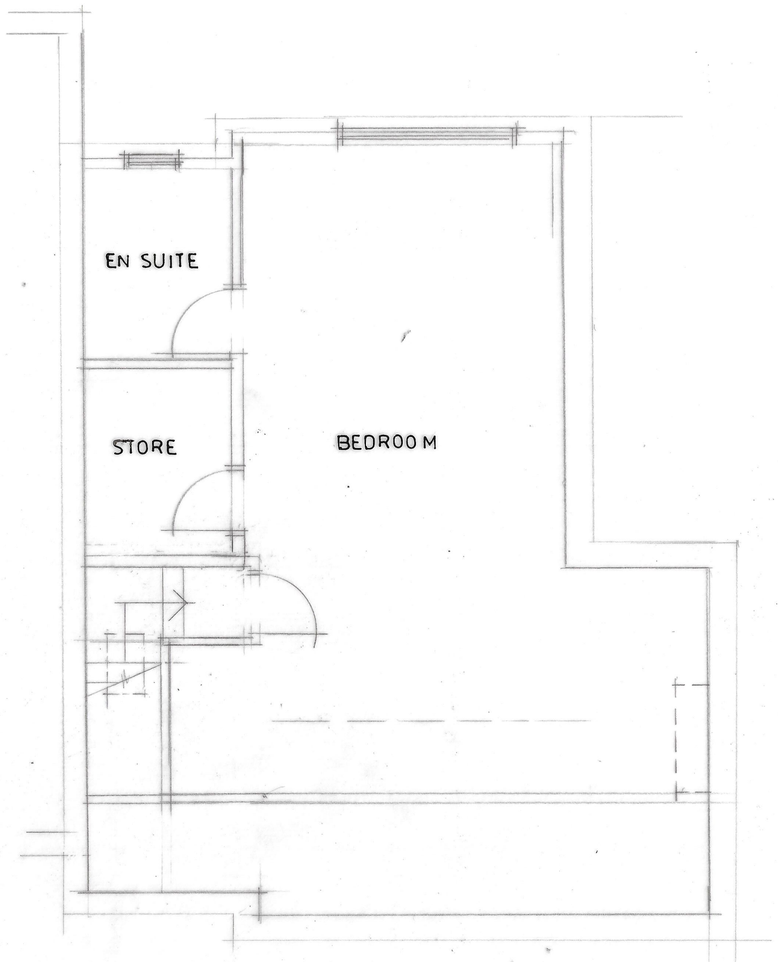

CLIENT

MR B RAZAQ
1 CUTLAND STREET
MANCHESTER M40 2EA

JOB TITLE

NEW PITCH ROOF AND
LOFT CONVERSION

DRAWING TITLE

PLANS AND ELEVATIONS
AS PROPOSED

HOLBOROW
ORMESHER +
LIMITED

architectural & interior design

COMPANY ADDRESS:
15 OVERTON CLOSE
MIDDLEWICH
CHESHIRE CW10 0PZ

PHONE: 0770 834 939

ISSUE	ORIGINAL	1	2	3	4	5	6	7
REVISION								
DATE								
DRAWN								
CHECKED								
APPROVED								

SCALE 1:50 & 1:100 at A1

DRAWING NUMBER 2344/24/02