

Description:

- Paving Type 14
- Porcelain Tile

Supplier:

- Raaft or equal and approved

Product:

- Asti

Material:

- Porcelain

Colour:

- Carbon

Finish:

- Standard

Size:

- Depth: 20mm
- Length: 1200mm
- Width: 600mm

Joints:

- Description: Permeable Flush
- Size: 3mm
- Material: To Engineers specification
- Offset: Minimum 200mm

Joint Colour:

- Dark Grey

Mortar Bed:

- Flexible Permeable Mortar Bed to engineers specification

Laying pattern:

- Bond: Stretcher Bond

Inboard Cutting:

- Minimum Unit Size $\frac{1}{4}$ the original unit size

Foundation and Sub-Base:

- To engineers detail and specification

Sample:


- A sample of 5m squared to be laid for approval by landscape architect
- Sample to include a transitional detail, termination of paving units and service covers.
- Location to be agreed prior to sample being offered to Landscape Architect.

Utilities Covers:


- Refer to Engineers details for service cover specification and detail M90183_10013 & M90183_10014 for paving interface.

NOTE:


- Typical details state the required principles in delivering the specified hardworks package.

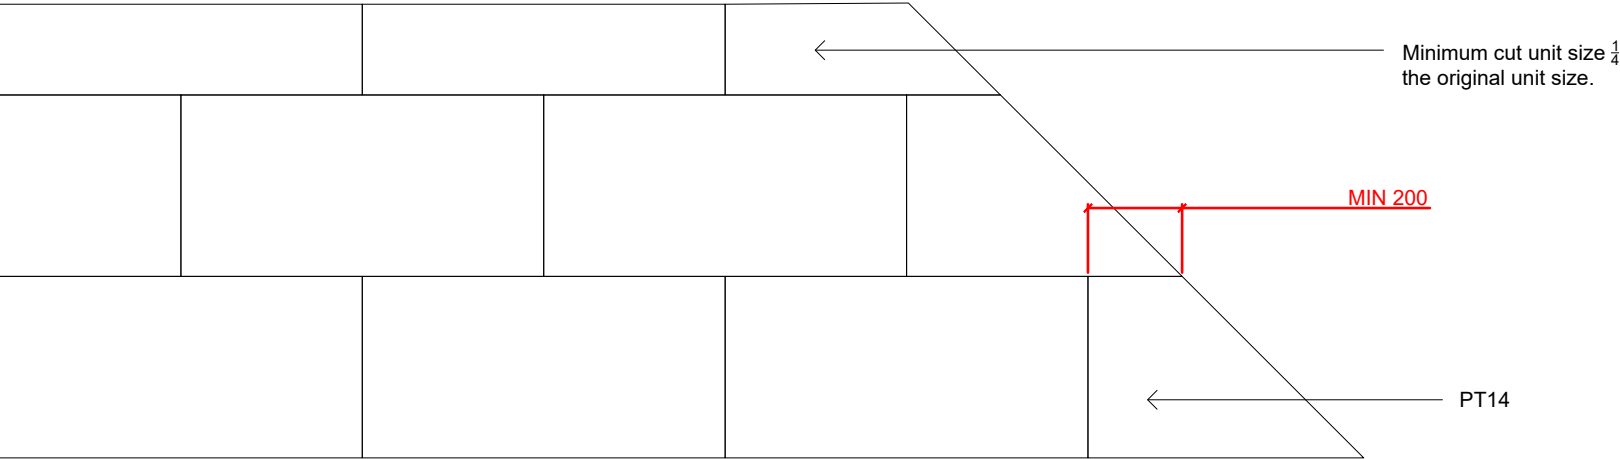

PT14 TYPICAL DETAIL inc ANGLED TERMINATION 001
PLAN @ 1:25

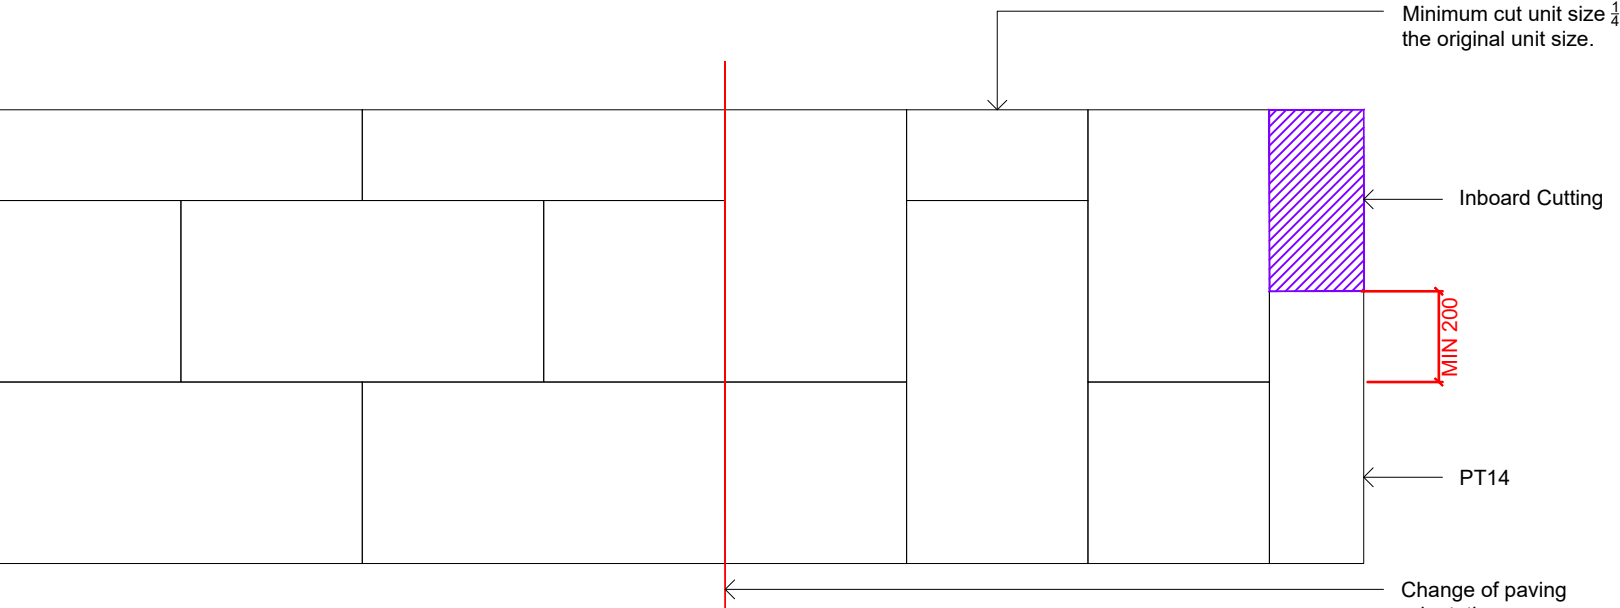

PT14 90° TRANSITIONAL TYPICAL
DETAIL 002 PLAN @ 1:25

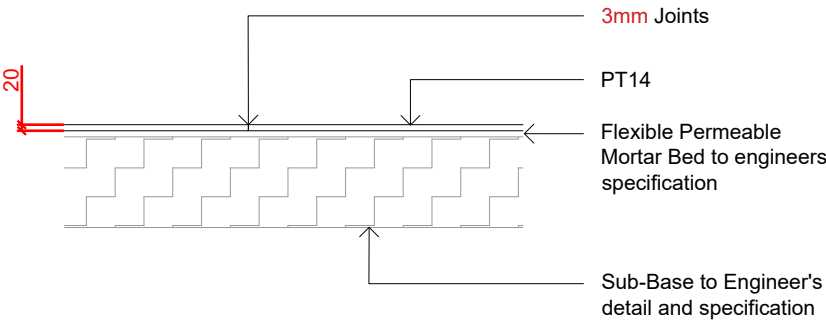

PT14 TYPICAL DETAIL 003
SECTION @ 1:25

TYPICAL DETAIL

NOTES

1. This drawing is to be read in conjunction with all other drawings and specifications.
2. Do not scale off this drawing. Written dimensions to be taken only.
3. Any discrepancies found between this drawing and other drawings and specifications in the construction documents must be referred to the Landscape Architect prior to work commencing.
4. This drawing must not be copied in whole or in part without prior written consent of Optimised Environments Ltd.

DRAWING INFORMATION BASED UPON

Emapsite: © Crown copyright and database rights 2019 Ordnance Survey 0100031673.
OS OpenData: Contains OS data © Crown copyright and database right (2019).
Google Earth: Please show the attribution statement shown on the Google map or image that you are using.
Topographical Survey: Please reference surveyor's survey.

CDM INFORMATION

1. To be completed

Issue	Revision	Initial	Date
01	Stage 4 Update	CO	15.12.22

open
optimised environments

optimised environments ltd

EDINBURGH 2nd Floor | Quartermile Two | 2 Lister Square | Edinburgh | EH3 9GL
t 0131 221 5920 w optimisedenvironments.com

LONDON Unit 6 | 36-42 New Inn Yard | Shoreditch | London | EC2A 3EY
t 0203 984 4022 w optimisedenvironments.com

MANCHESTER 86 Princess Street | Manchester | M1 6NG
t 0161 696 7550 w optimisedenvironments.com

Optimised Environments Ltd. Registered in Scotland SC359690.
Registered address: 2nd Floor | Quartermile Two | 2 Lister Square | Edinburgh | EH3 9GL.

Client

Downing Living (Manchester) Limited

Project

PLOT 11 FIRST STREET SOUTH

Manchester

Drawing Title

Paving Type 14 (PT14) Porcelain Tile

Page 1 of 1

Scale Bar North

0.25m 0.50m 0.75m 1.00m 1.25m

Scale: **1:25@A3** Date: **23.09.22**

By: **CO** Status: **TENDER**

Checked: **AW** Approved: **AW**

Drawing Number

M90183_10021

Rev

01

PT14

sheet
10021

Paving Type 14: Porcelain Tile

Scale: 1 : 25