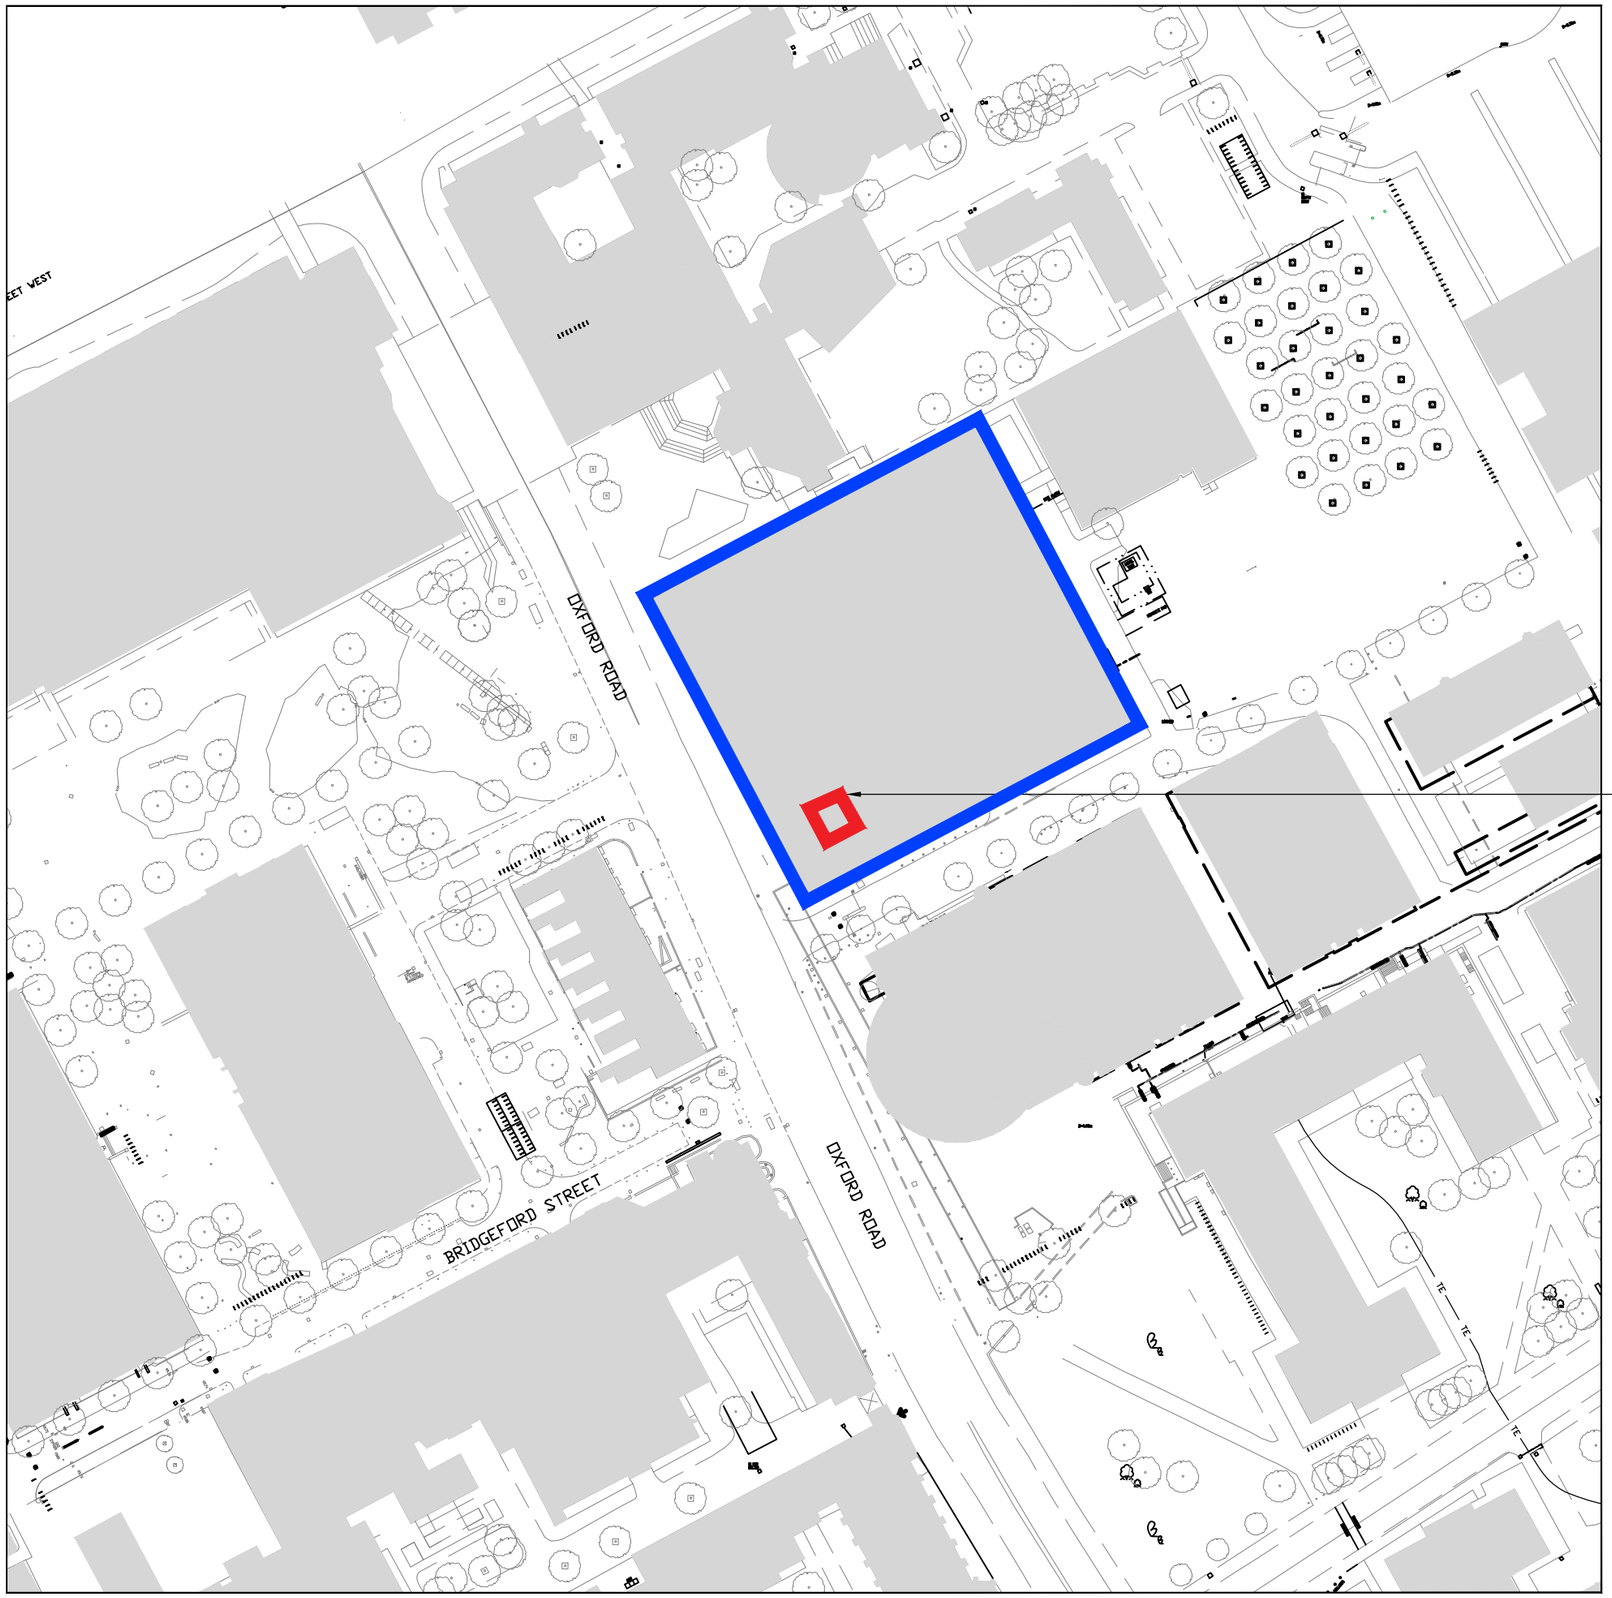


NOTES

1. DO NOT SCALE FROM THIS DRAWING.
2. ALL MEASUREMENTS ARE IN MILLIMETRES UNLESS STATED OTHERWISE.
3. THIS DRAWING IS TO BE READ IN CONJUNCTION WITH THE SPECIFICATION AND ALL RELEVANT ARCHITECTURAL, ELECTRICAL, MECHANICAL AND STRUCTURAL DRAWINGS.

IN ADDITION TO THE HAZARDS/RISKS NORMALLY ASSOCIATED WITH THE TYPES OF WORK DETAILED ON THIS DRAWING, NOTE THE FOLLOWING SIGNIFICANT RESIDUAL RISKS :-

Item	Hazard	Risk
-		

Rev	Description	By	Date	Chk'd	Auth

WILSON MASON

Wilson Mason
Upland House,
Spring Lane
Samlesbury
Preston
PR5 0UX

Drawing Status: -

Project: Kilburn Robotics

Building Name: Kilburn

Sub Site Name: -

Site Name: -

Drawing Title: Location Plan

PM	Drawn	Checked	Authorised
--	JRB	-	-
Scale	**Date**	**Date**	**Date**
1:1250 @A3	20240320	--/--/--	--/--/--

Drawing No.: 7117 L(00)03

Revision: -