


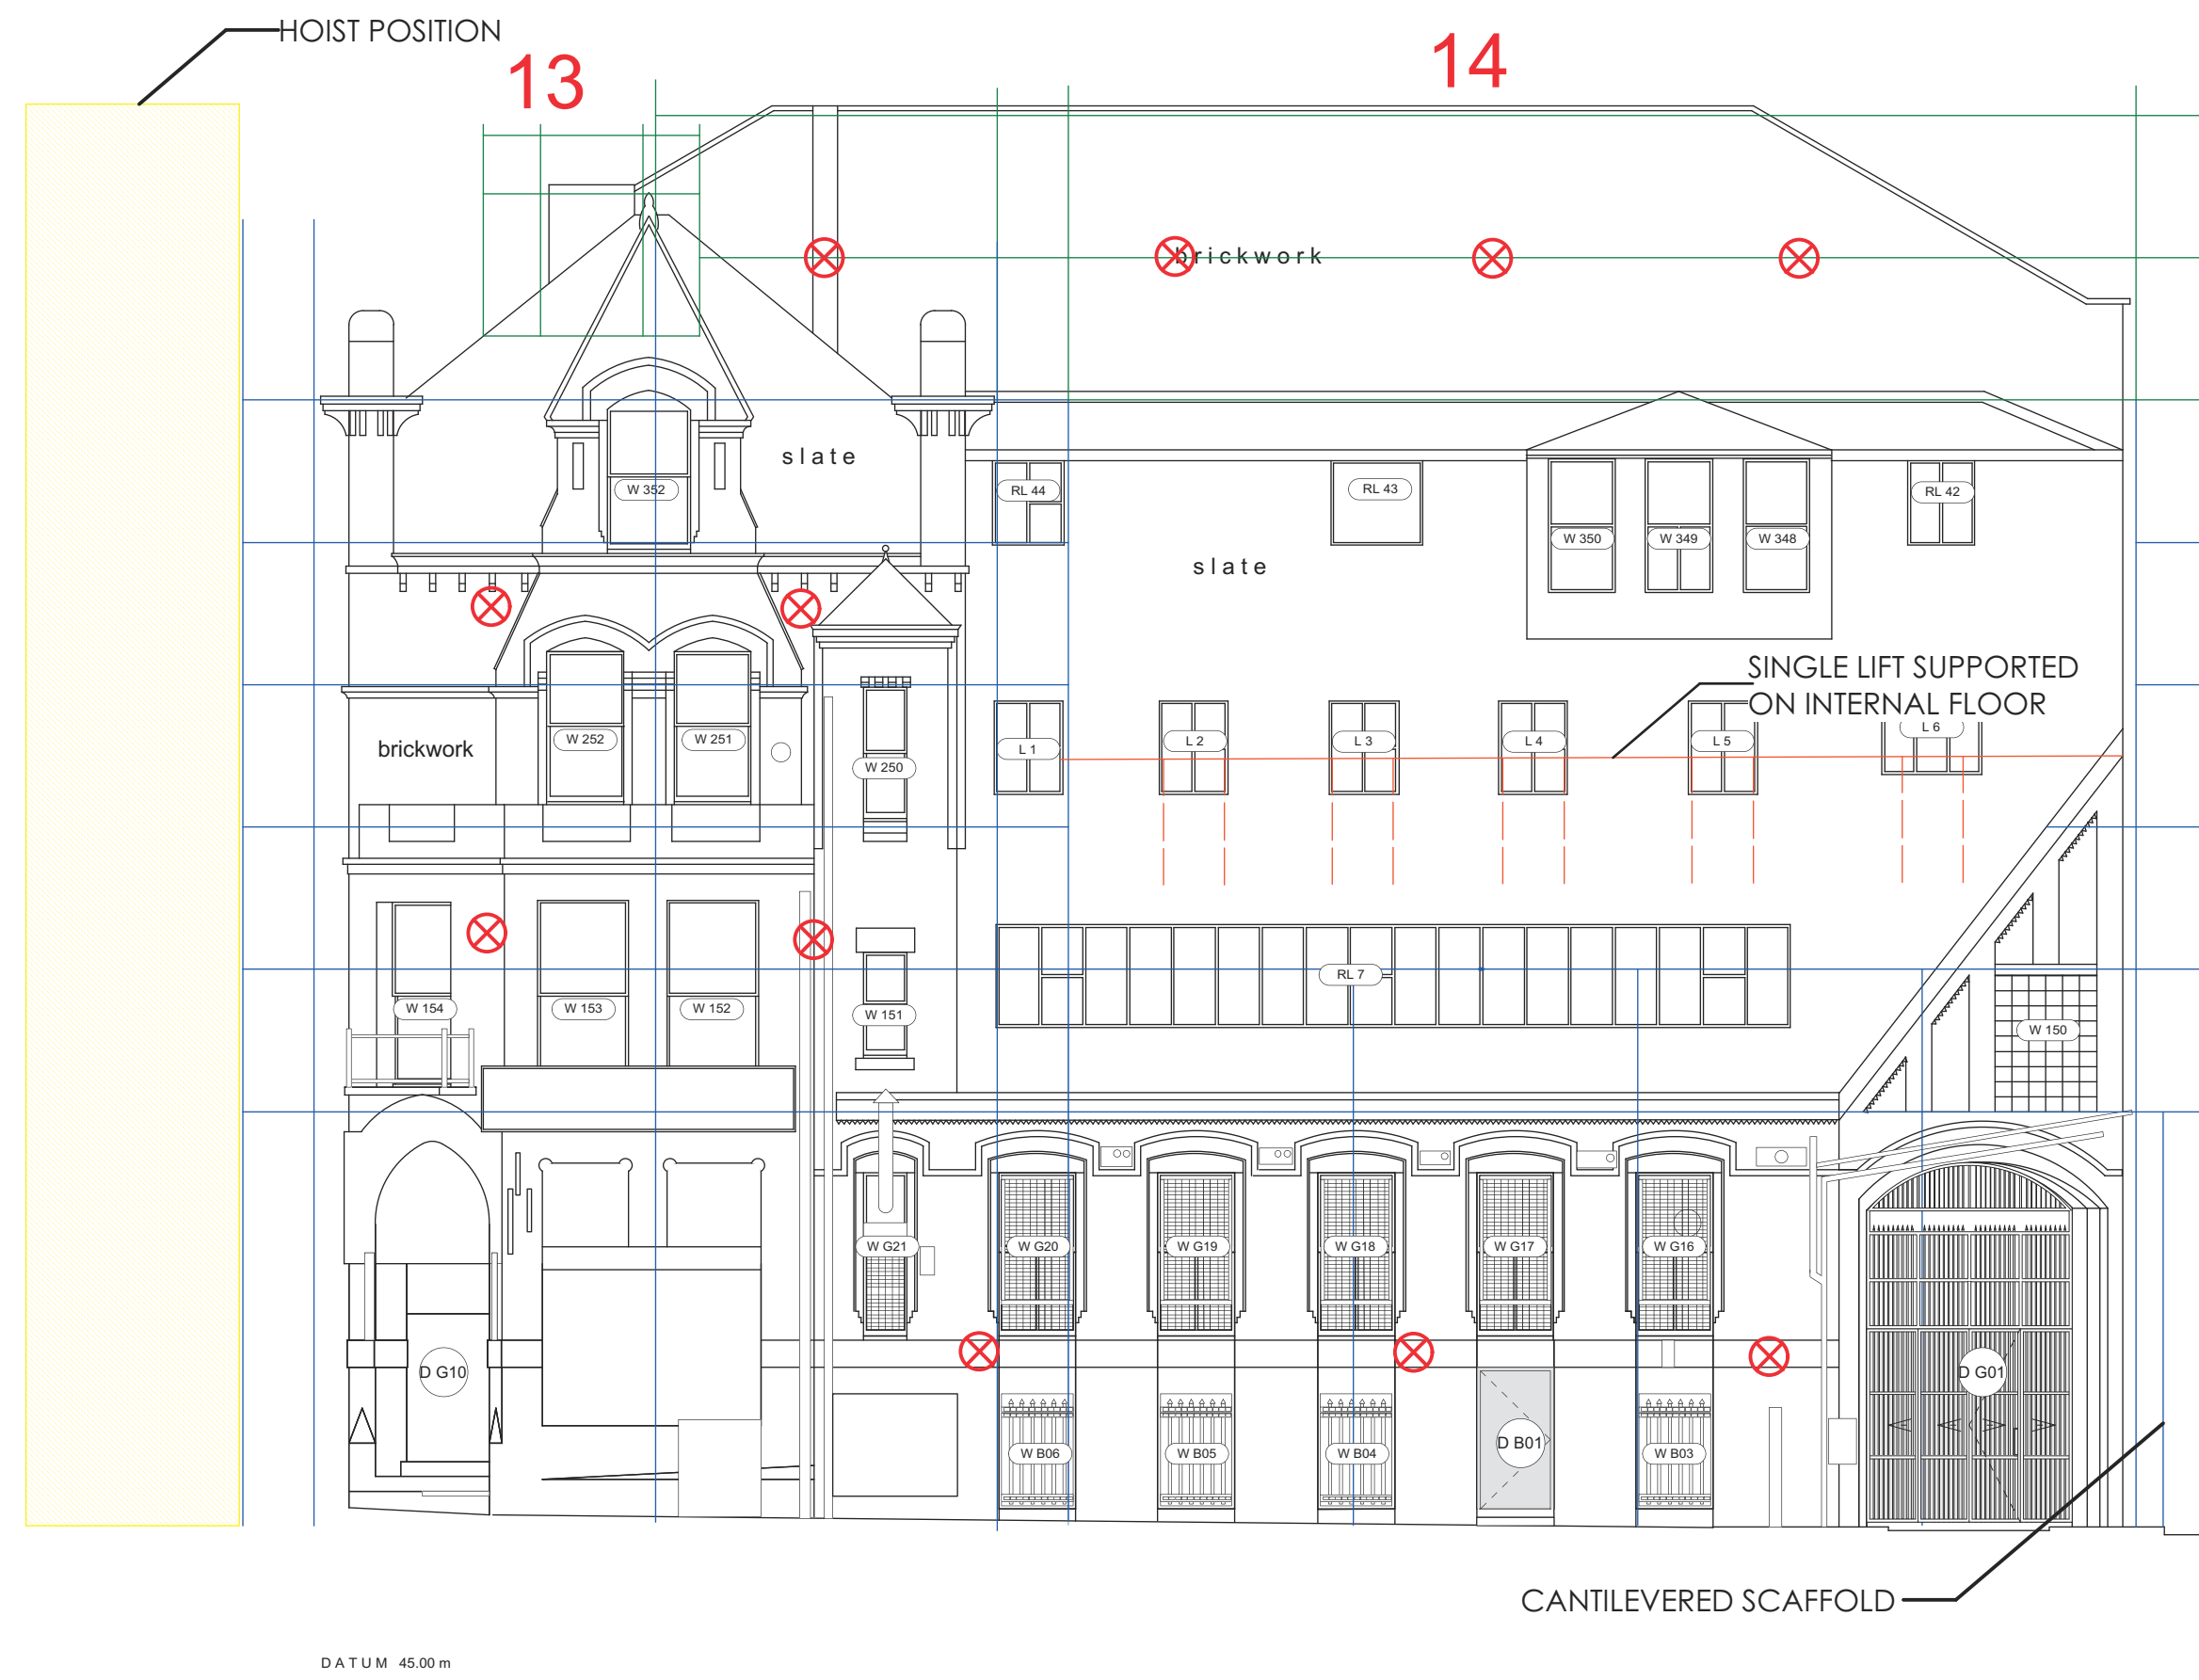

ELEVATION TO BACK PICCADILLY




ELEVATION TO MANGLE STREET



ELEVATION TO NEWTON STREET

- KEY**
- PERIMETER PHASE 1
 - PERIMETER PHASE 2
 - ADDITIONAL WORKING PLATFORMS
 - SCAFFOLDING DECK
 - HOIST POSITION
 - ⊗ SCAFFOLD TIE APPROX. POSITIONS

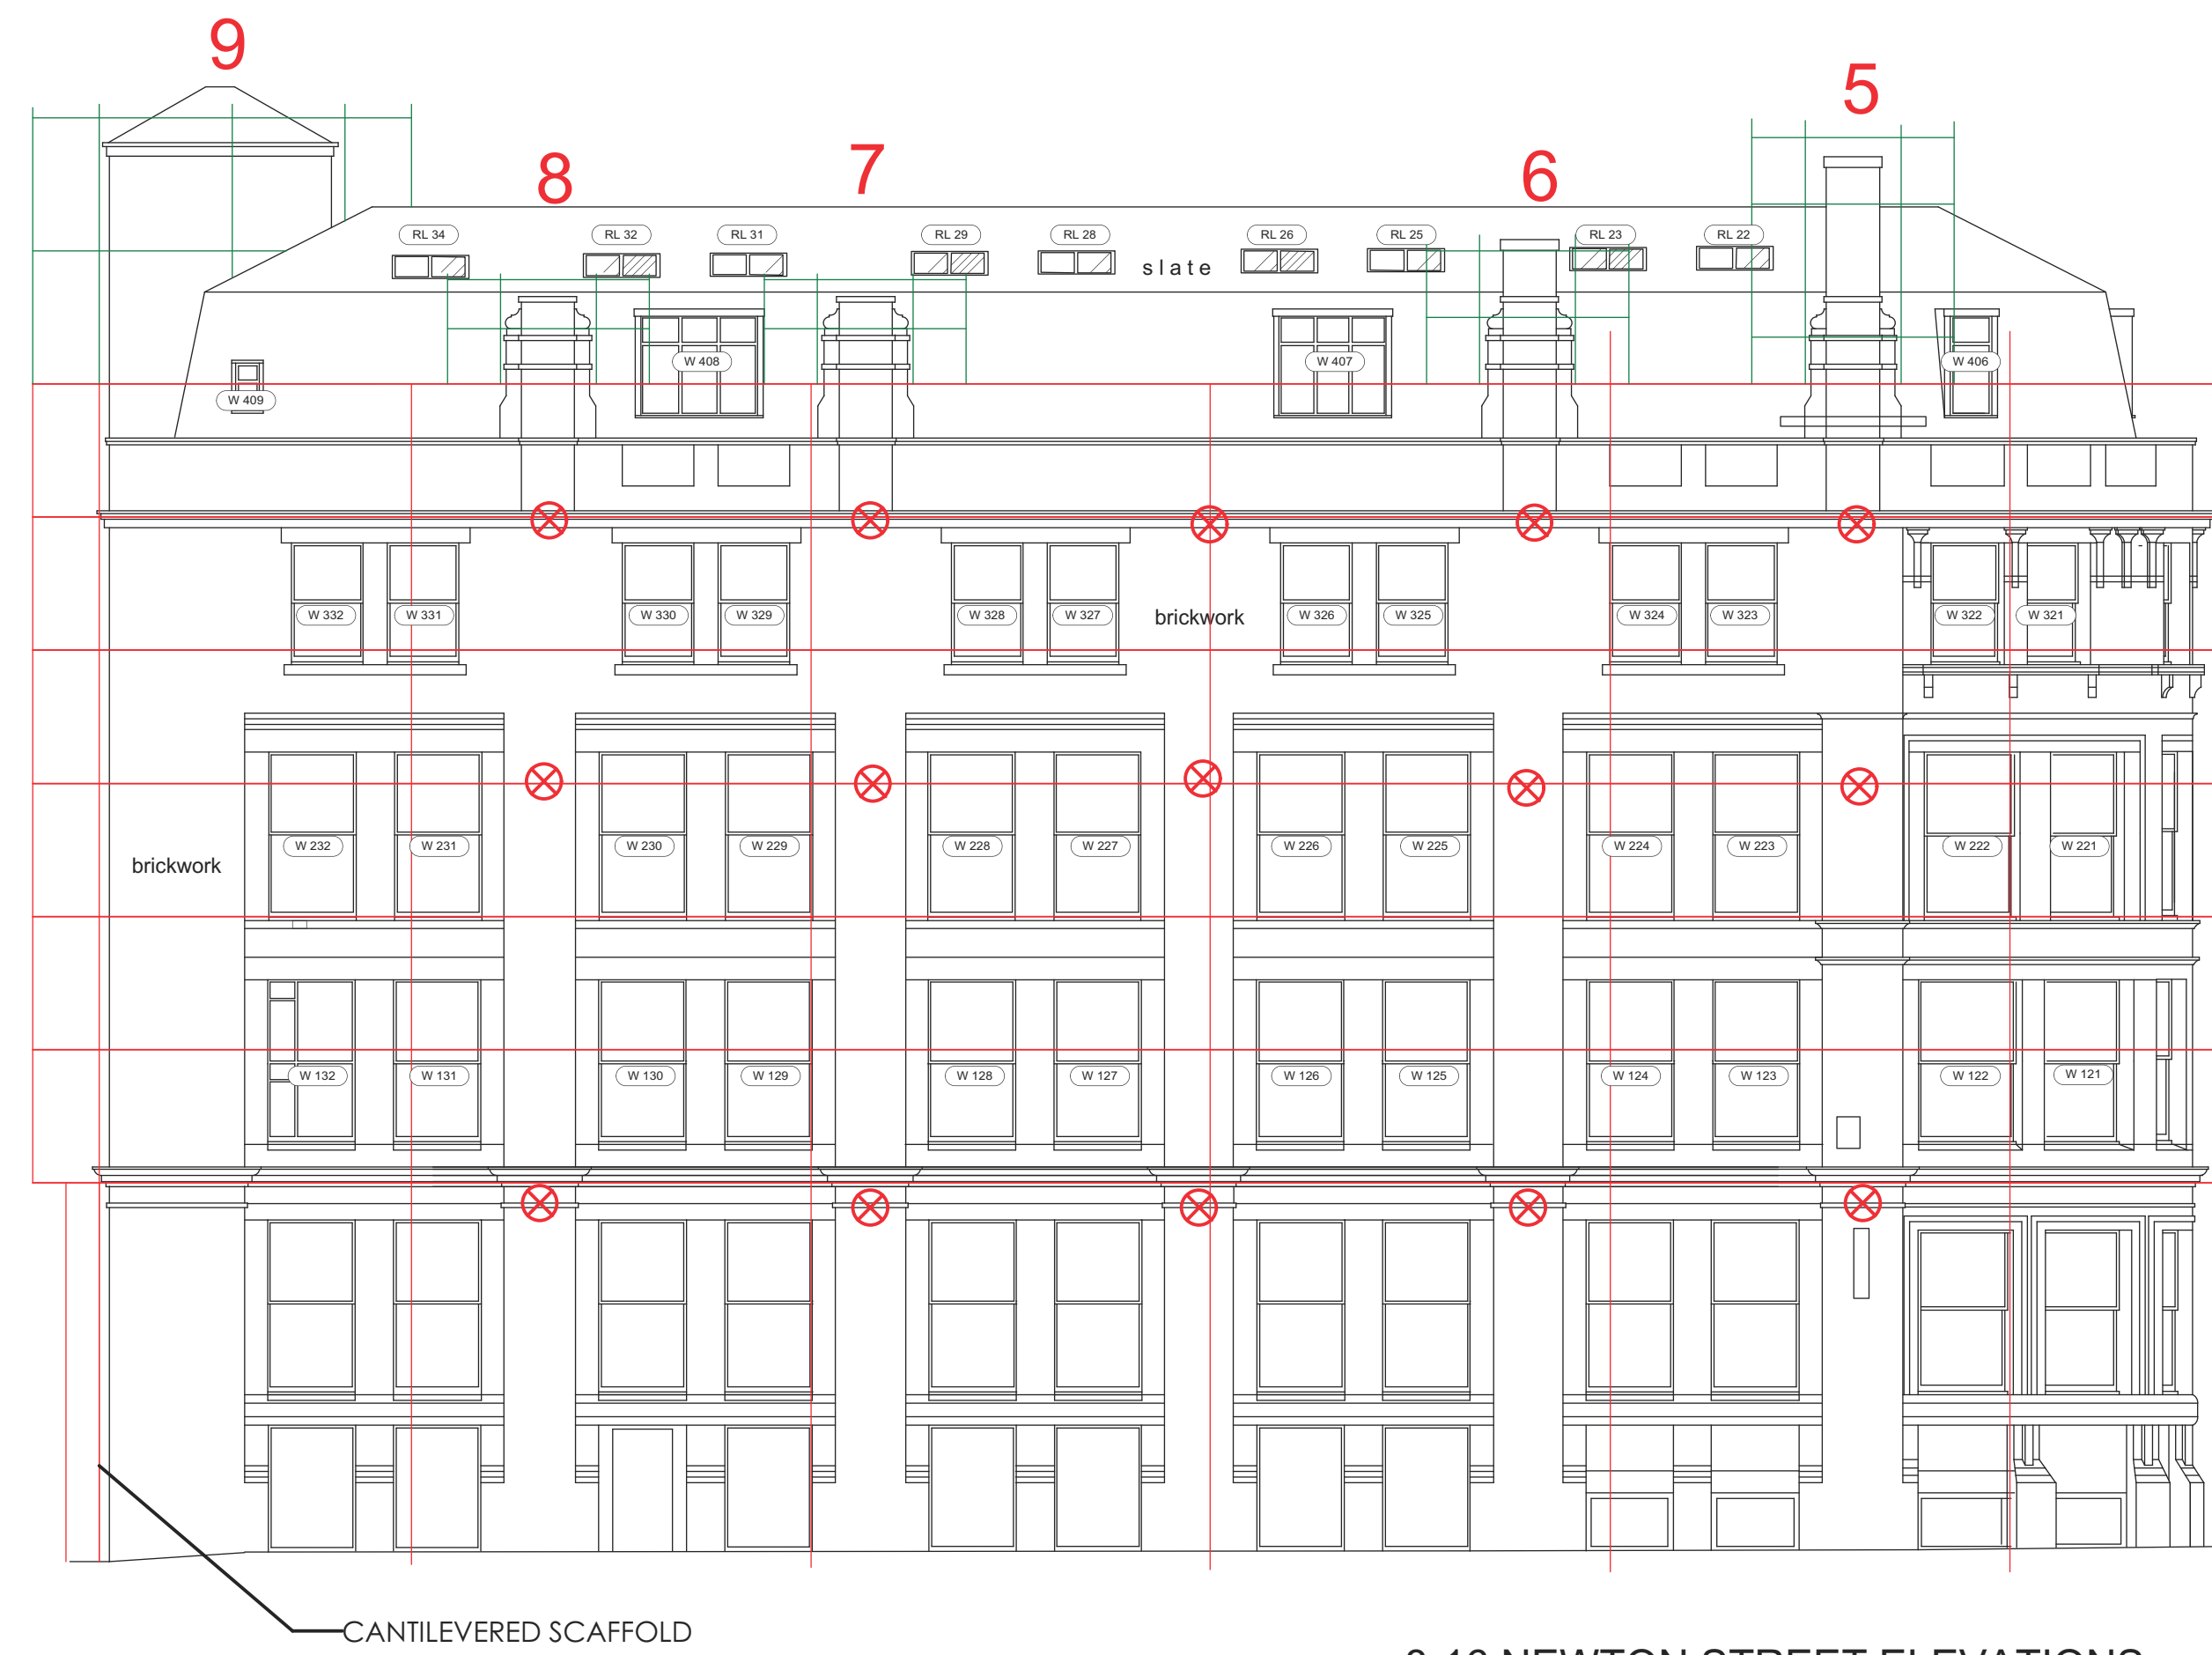

ELEVATION TO DALE STREET

8-16 NEWTON STREET ELEVATIONS
 NEWTON STREET, MANCHESTER, M1 2AN
 SCAFFOLD ENQUIRY -PHASE 1 & 2 FIXINGS
 SCALE 1:100 @ A1
 DRAWING NO. NSR 19-06-11
 OCTOBER 2019