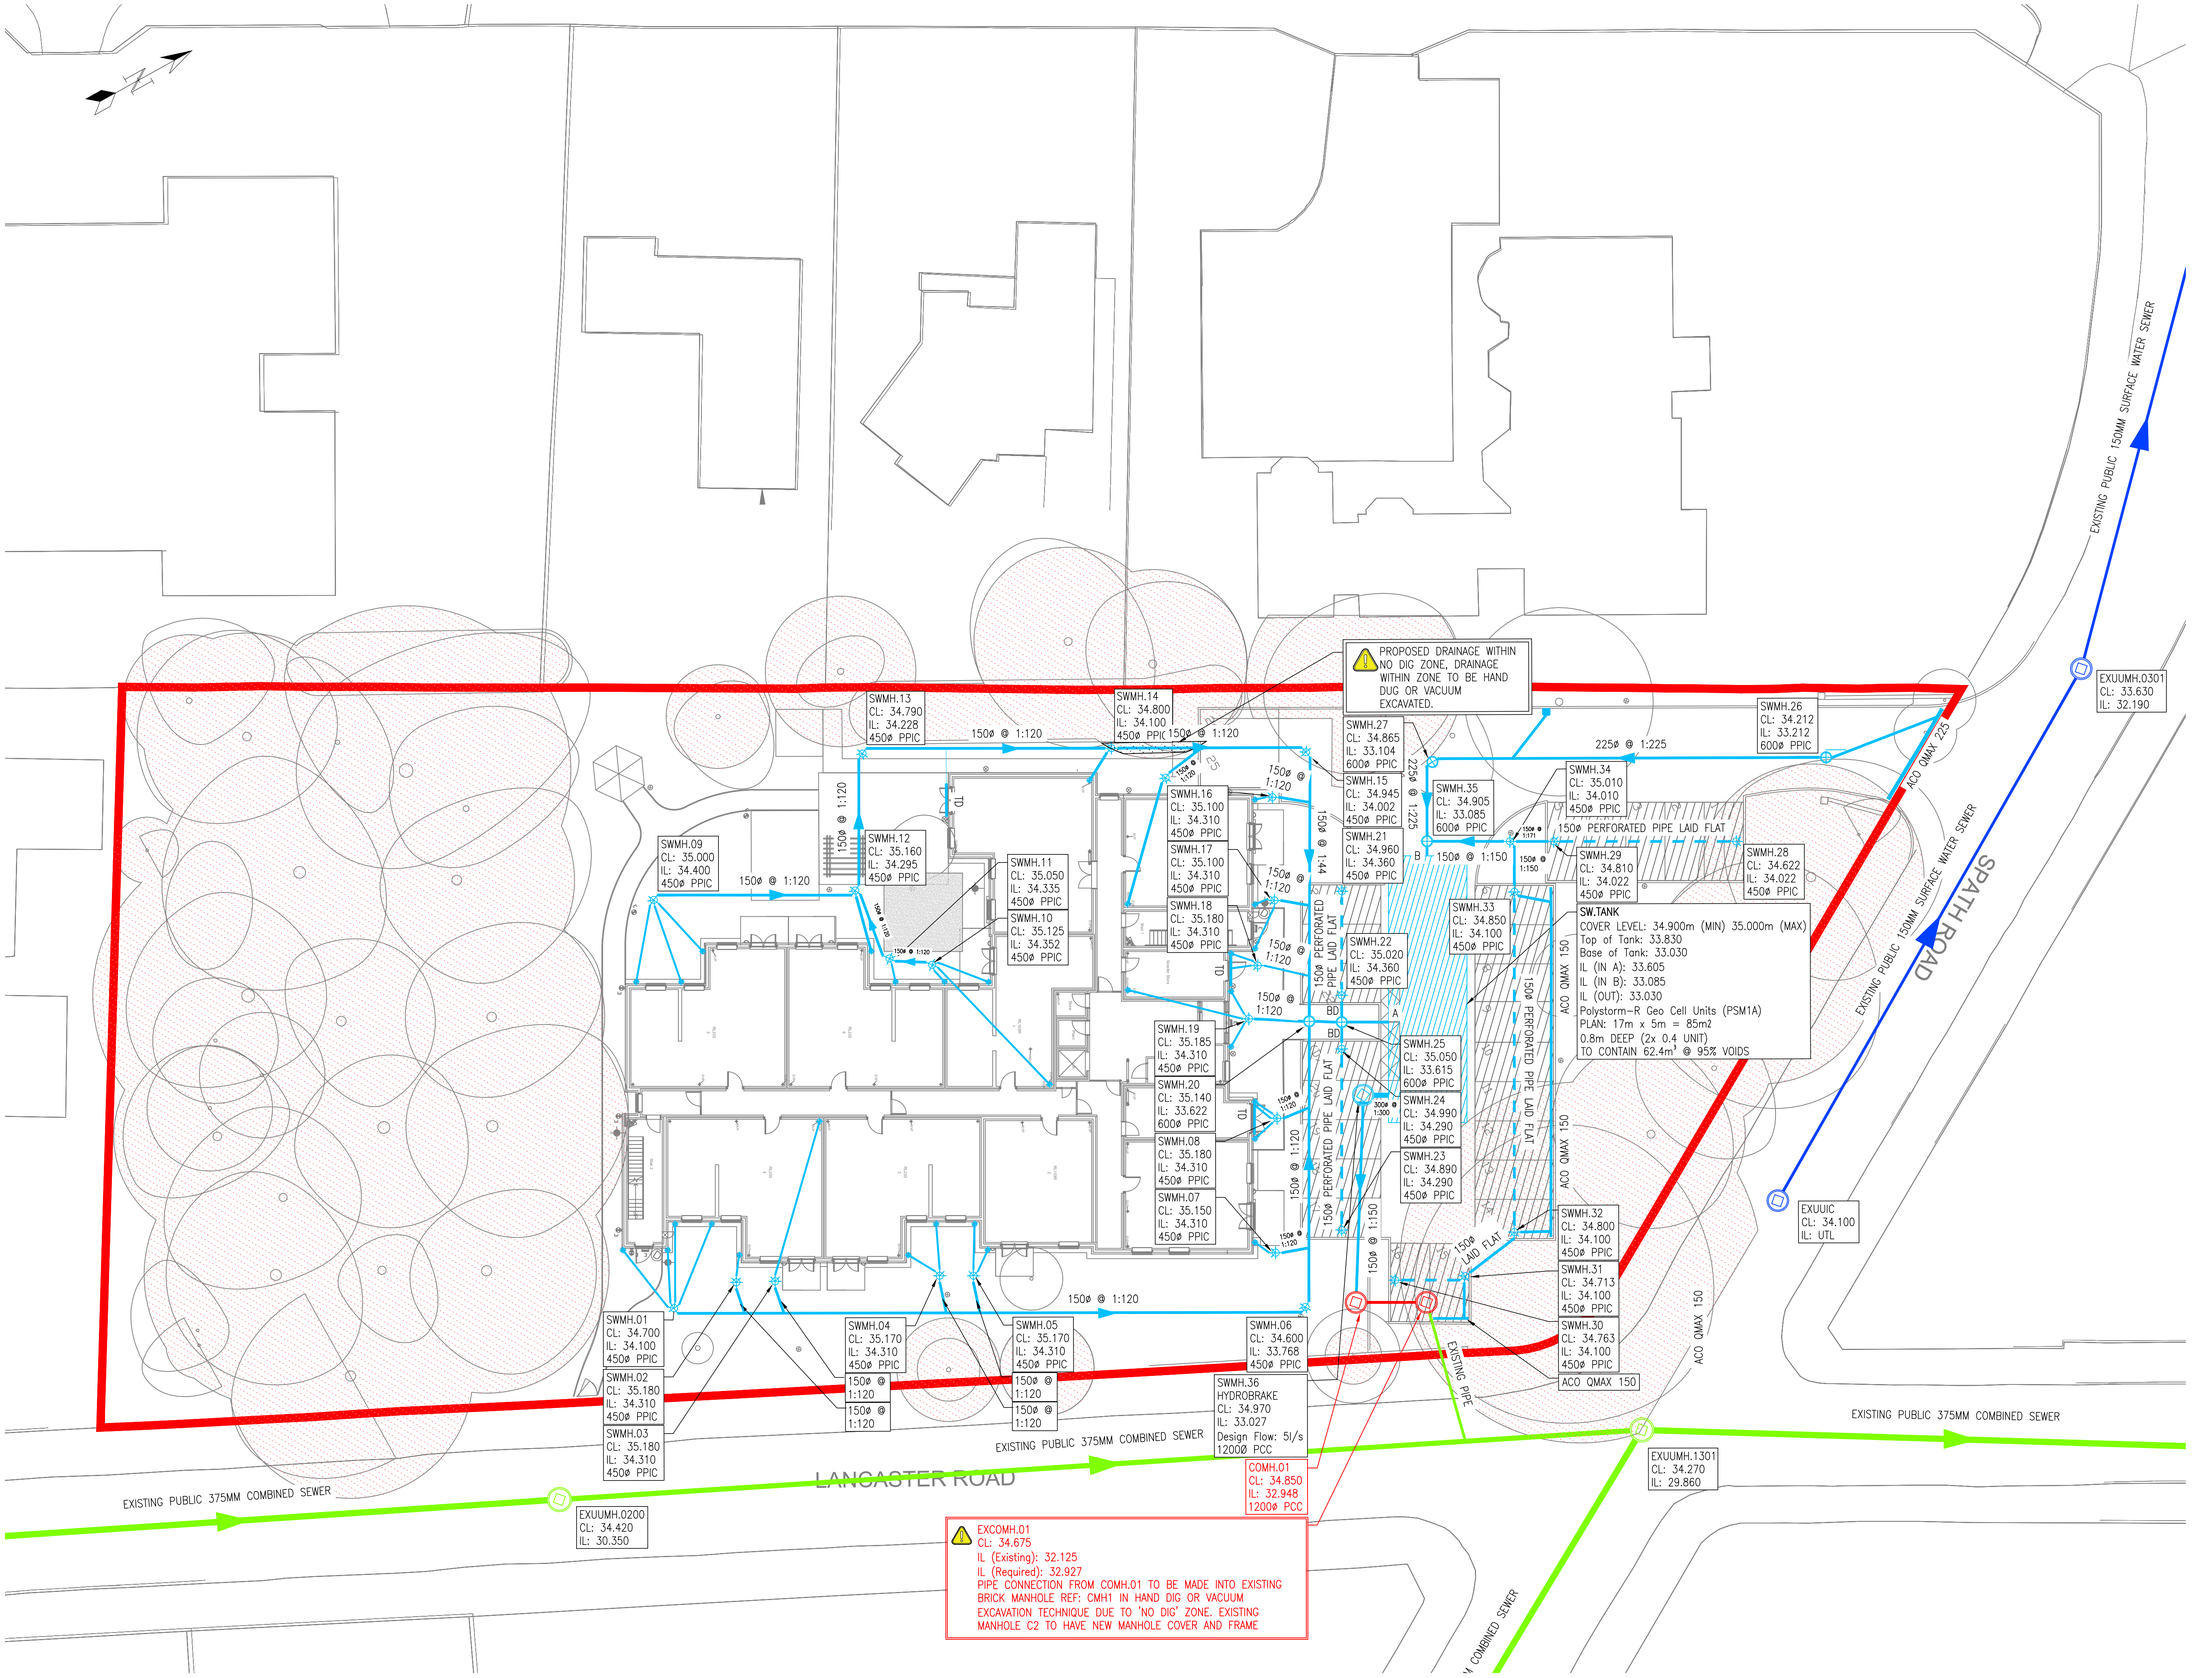


FOR CONSTRUCTION

NOTES:-

1. All dimensions must be checked on site and not scaled from this drawing.
2. The Contractor shall make a survey of the site and shall be responsible for obtaining all dimensions and levels necessary for the proper fabrication of the structure as indicated.
3. All levels shown on this drawing are relative to Agreed Datum
4. This drawing is to be read in conjunction with 29359/100 Series Drawings.
5. All existing invert levels are to be confirmed by contractor prior to construction. Connection subject to approval.
6. Note, All Threshold drains are to be fitted with Sump units.

- Denotes Site Boundary
- Proposed Surface Water Sewer
- Proposed Surface Water Perforated Sewer
- Proposed Surface Water 600 PPIC Chamber
- Proposed Surface Water 450 PPIC Chamber
- Proposed HydroBrake Chamber
- Proposed Rainwater Pipe
- Proposed Attenuation Tank
- Proposed Combined Concrete Chamber
- Proposed Combined Sewer Pipe
- Existing Combined Concrete Chamber
- Existing Combined Sewer Pipe
- Existing Surface Water Concrete Chamber
- Existing Surface Water Sewer Pipe

Rev	Date	Description	DR	CH
C3	02/08/24	ISSUED FOR STAGE 5	WP	WP
C2	13/07/23	ISSUED FOR STAGE 5	WP	WP
C1	13/07/23	ISSUED FOR STAGE 5	WP	WP
D	02/06/23	ISSUED FOR STAGE 4	WP	WP
C	04/05/23	ISSUED FOR STAGE 4	WP	WP
B	04/05/23	ISSUED FOR STAGE 4	WP	WP
A	26/04/23	ISSUED FOR STAGE 4	WP	WP

©copyright

GGP CONSULT
CONSULTING ENGINEERS
ARCHITECTS
PROJECT MANAGEMENT
2 Hallam Road
Priory Park East
HULL HU4 7DY
United Kingdom
Telephone (+44) 01482 627963
Fax (+44) 01482 641736
Email info@ggpconsult.co.uk

Client: McCARTHY STONE
Life, well lived

Job Title: Didsbury, Cairncroft, M20 2UP

Drawing Title: Proposed Surface Water Layout

Status: STAGE 5 – CONSTRUCTION

Scale: 1:200 @ A1 | Date: March' 23

Drawn By: W.BROWN | Checked: WB | Approved: JHC

Drg. No.: 29359/106 | Rev: C3