
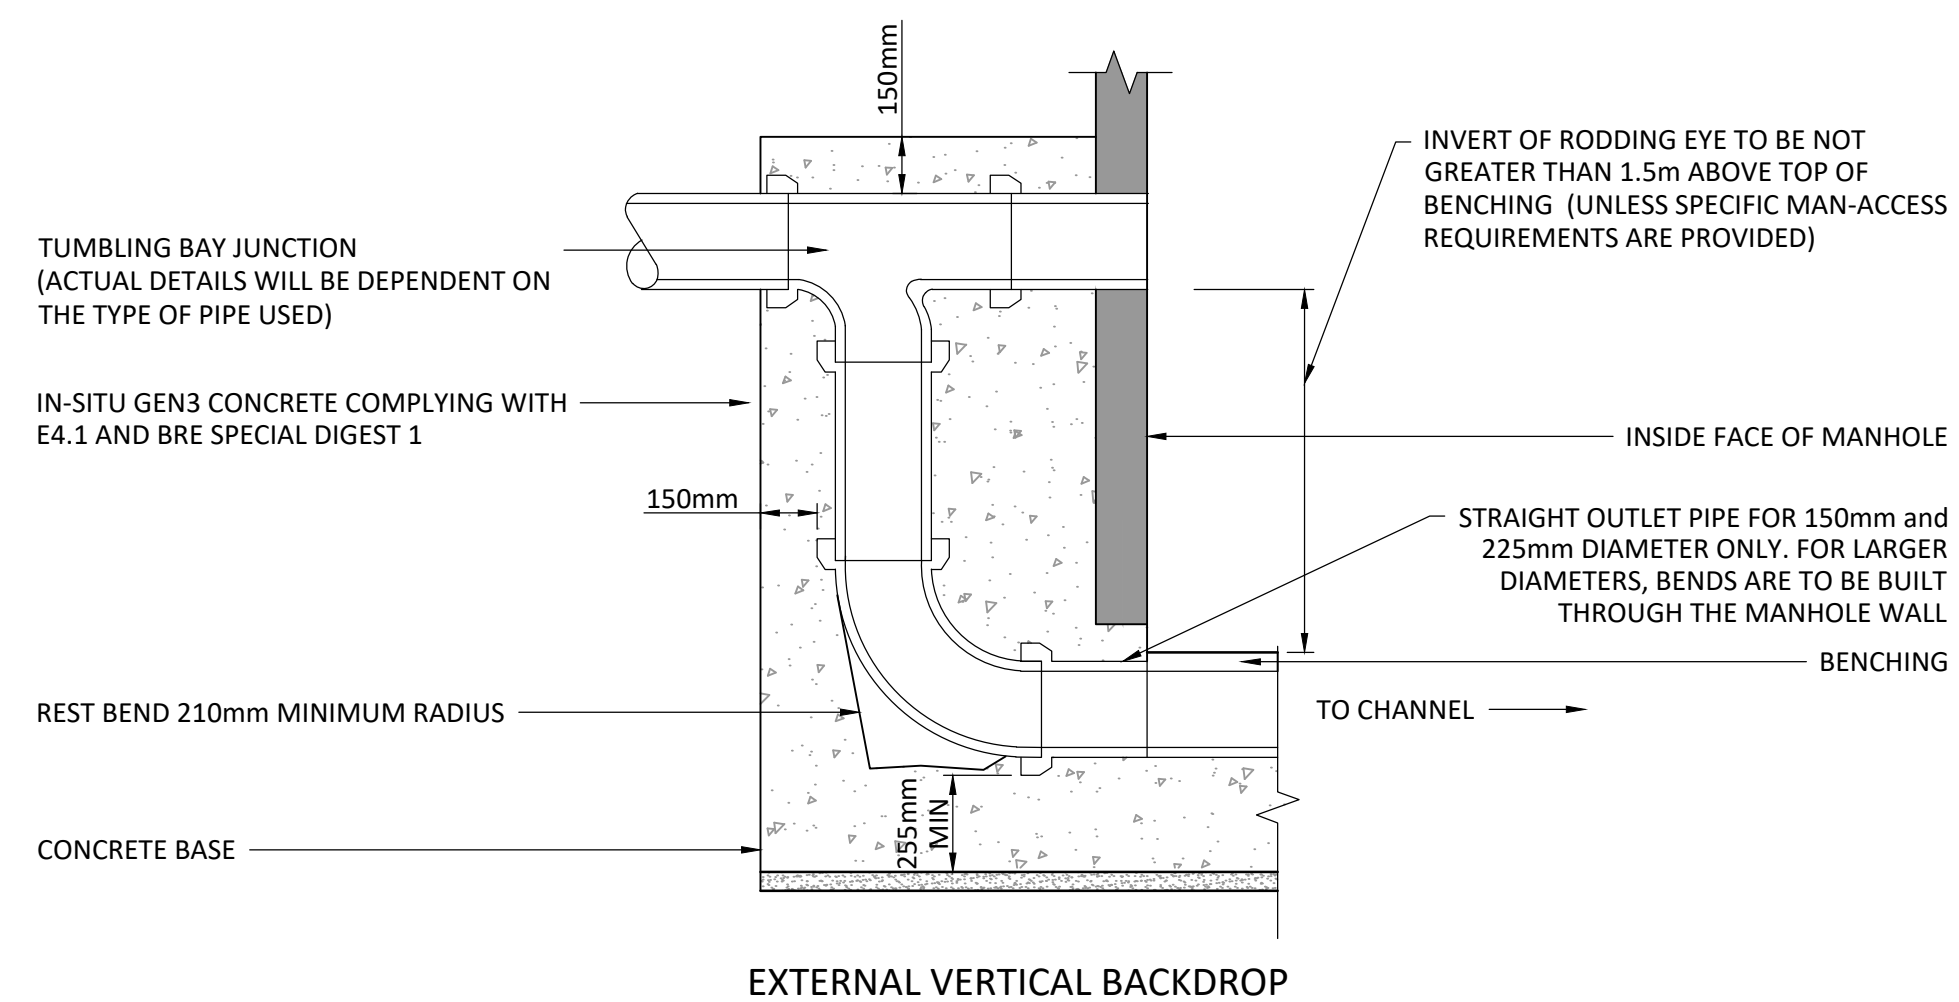
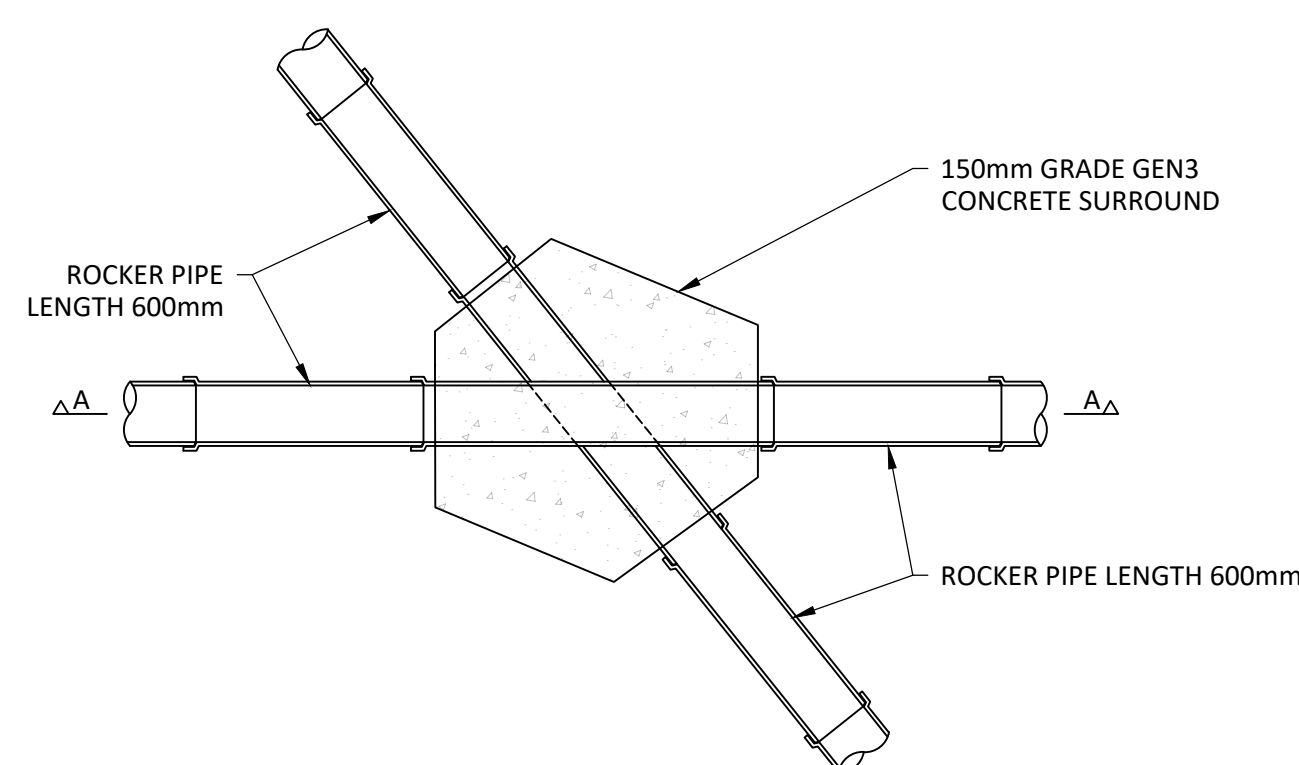
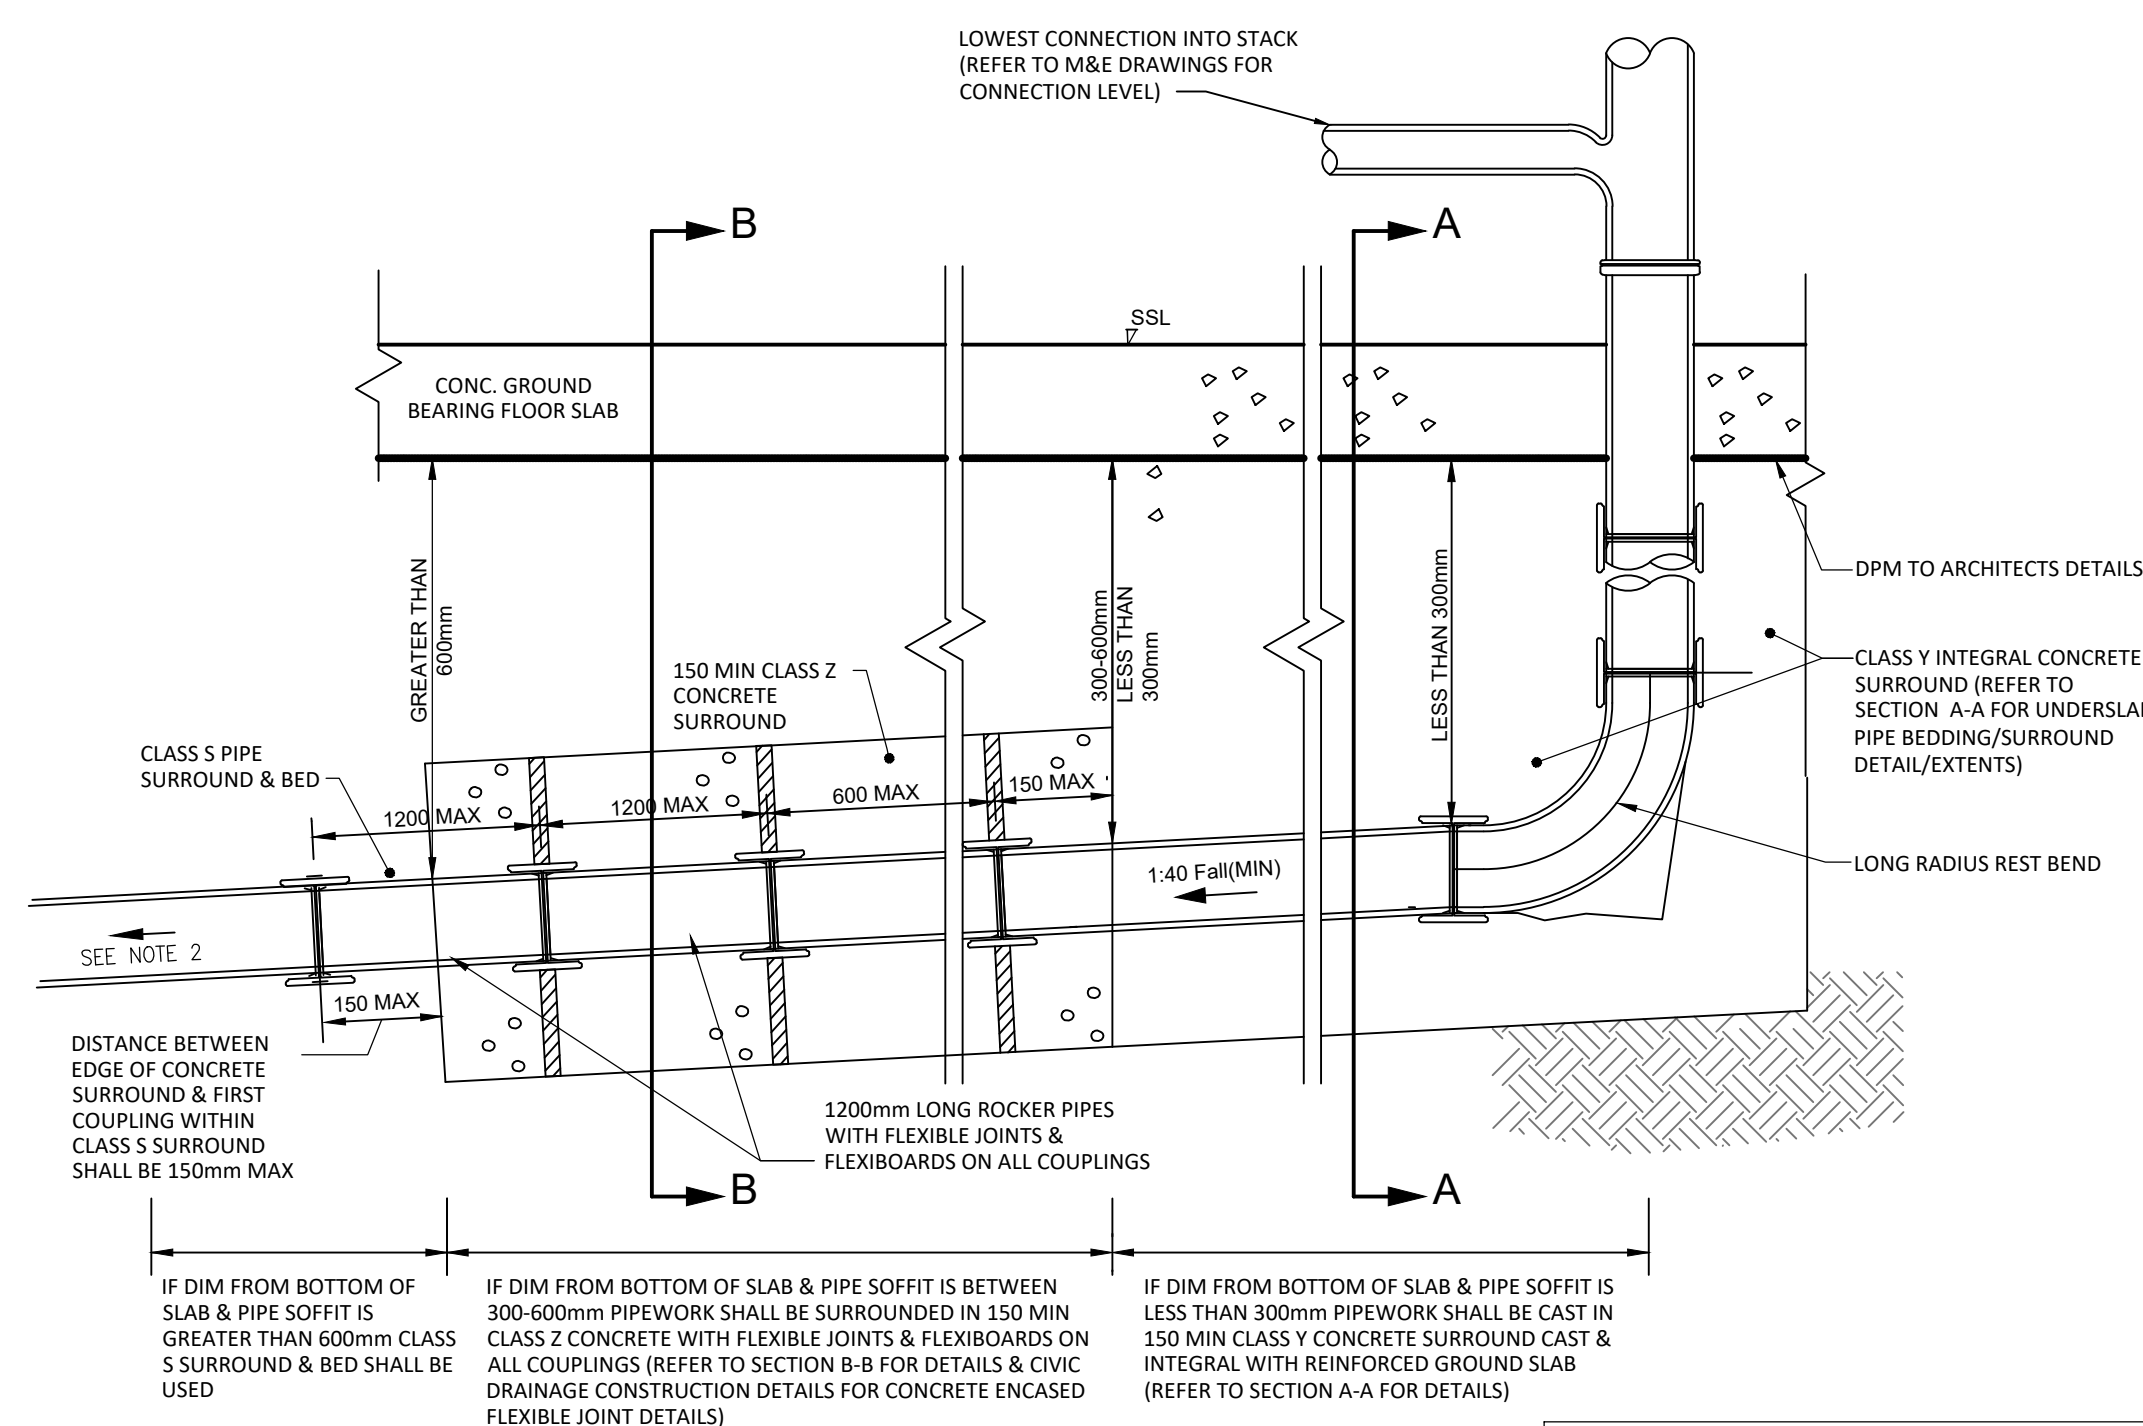
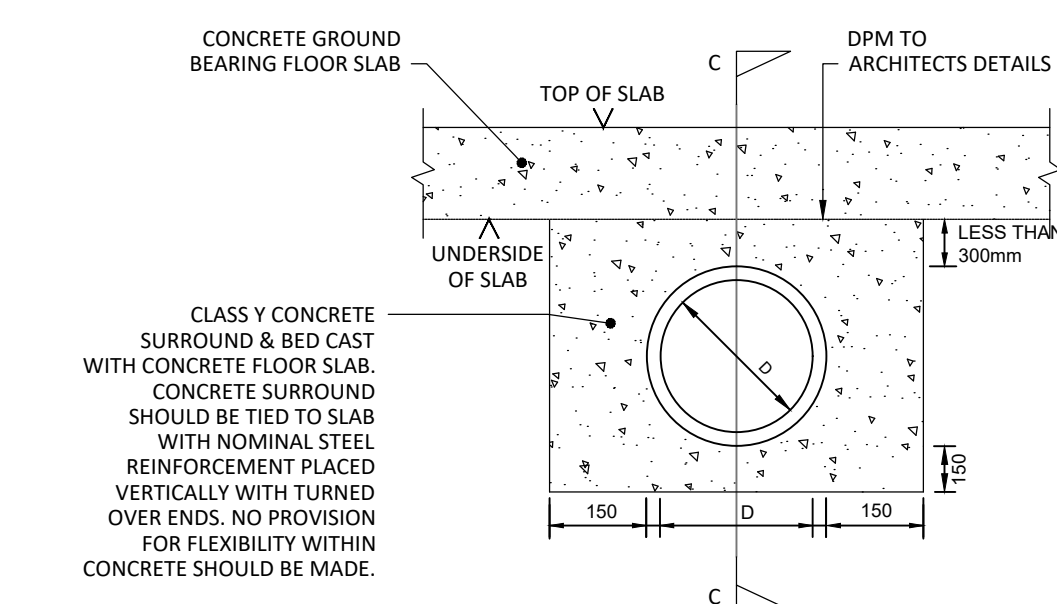
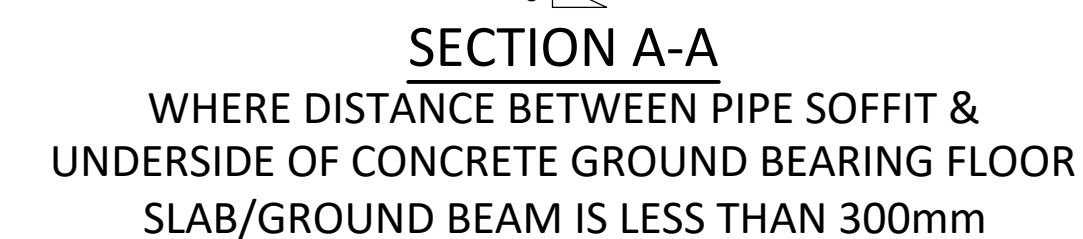


NOTES:
1. THIS DETAIL SHALL ONLY BE USED UNDER AREAS OF GROUND BEARING SLAB WHERE UNDER SLAB PIPEWORK CAN BE SUPPORTED BY UNDER SLAB FILL MATERIAL.

- © CIVIC ENGINEERS LIMITED

04.07.24	T03	LINEAR SLOT DRAIN DETAIL ADDED	CER	JF
25.06.24	T02	BACKDROP DETAIL ADDED	CER	JF
19.04.24	T01	FIRST ISSUE	NL	LT
DATE	REV	DESCRIPTION	DRAWN	CHKD

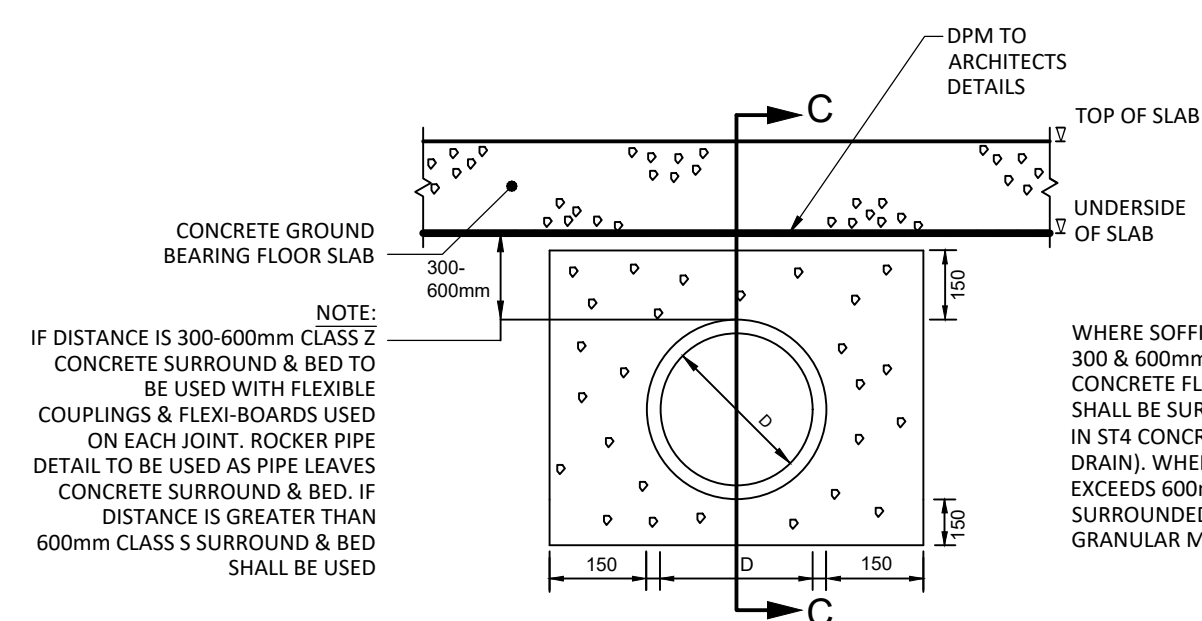

PROJECT
ARDWICK GREEN, MANCHESTER

TITLE
TYPICAL DRAINAGE DETAILS
SHEET 2

DRAWING STATUS TENDER				STATUS CODE -	
CE PROJECT No. 2075	SCALE @ A1 1:20	DATE CREATED MAR'24	DRAWN NL	CHECKED LT	
DRAWING No. 2075-CIV-XX-XX-D-C-31002				REV T03	