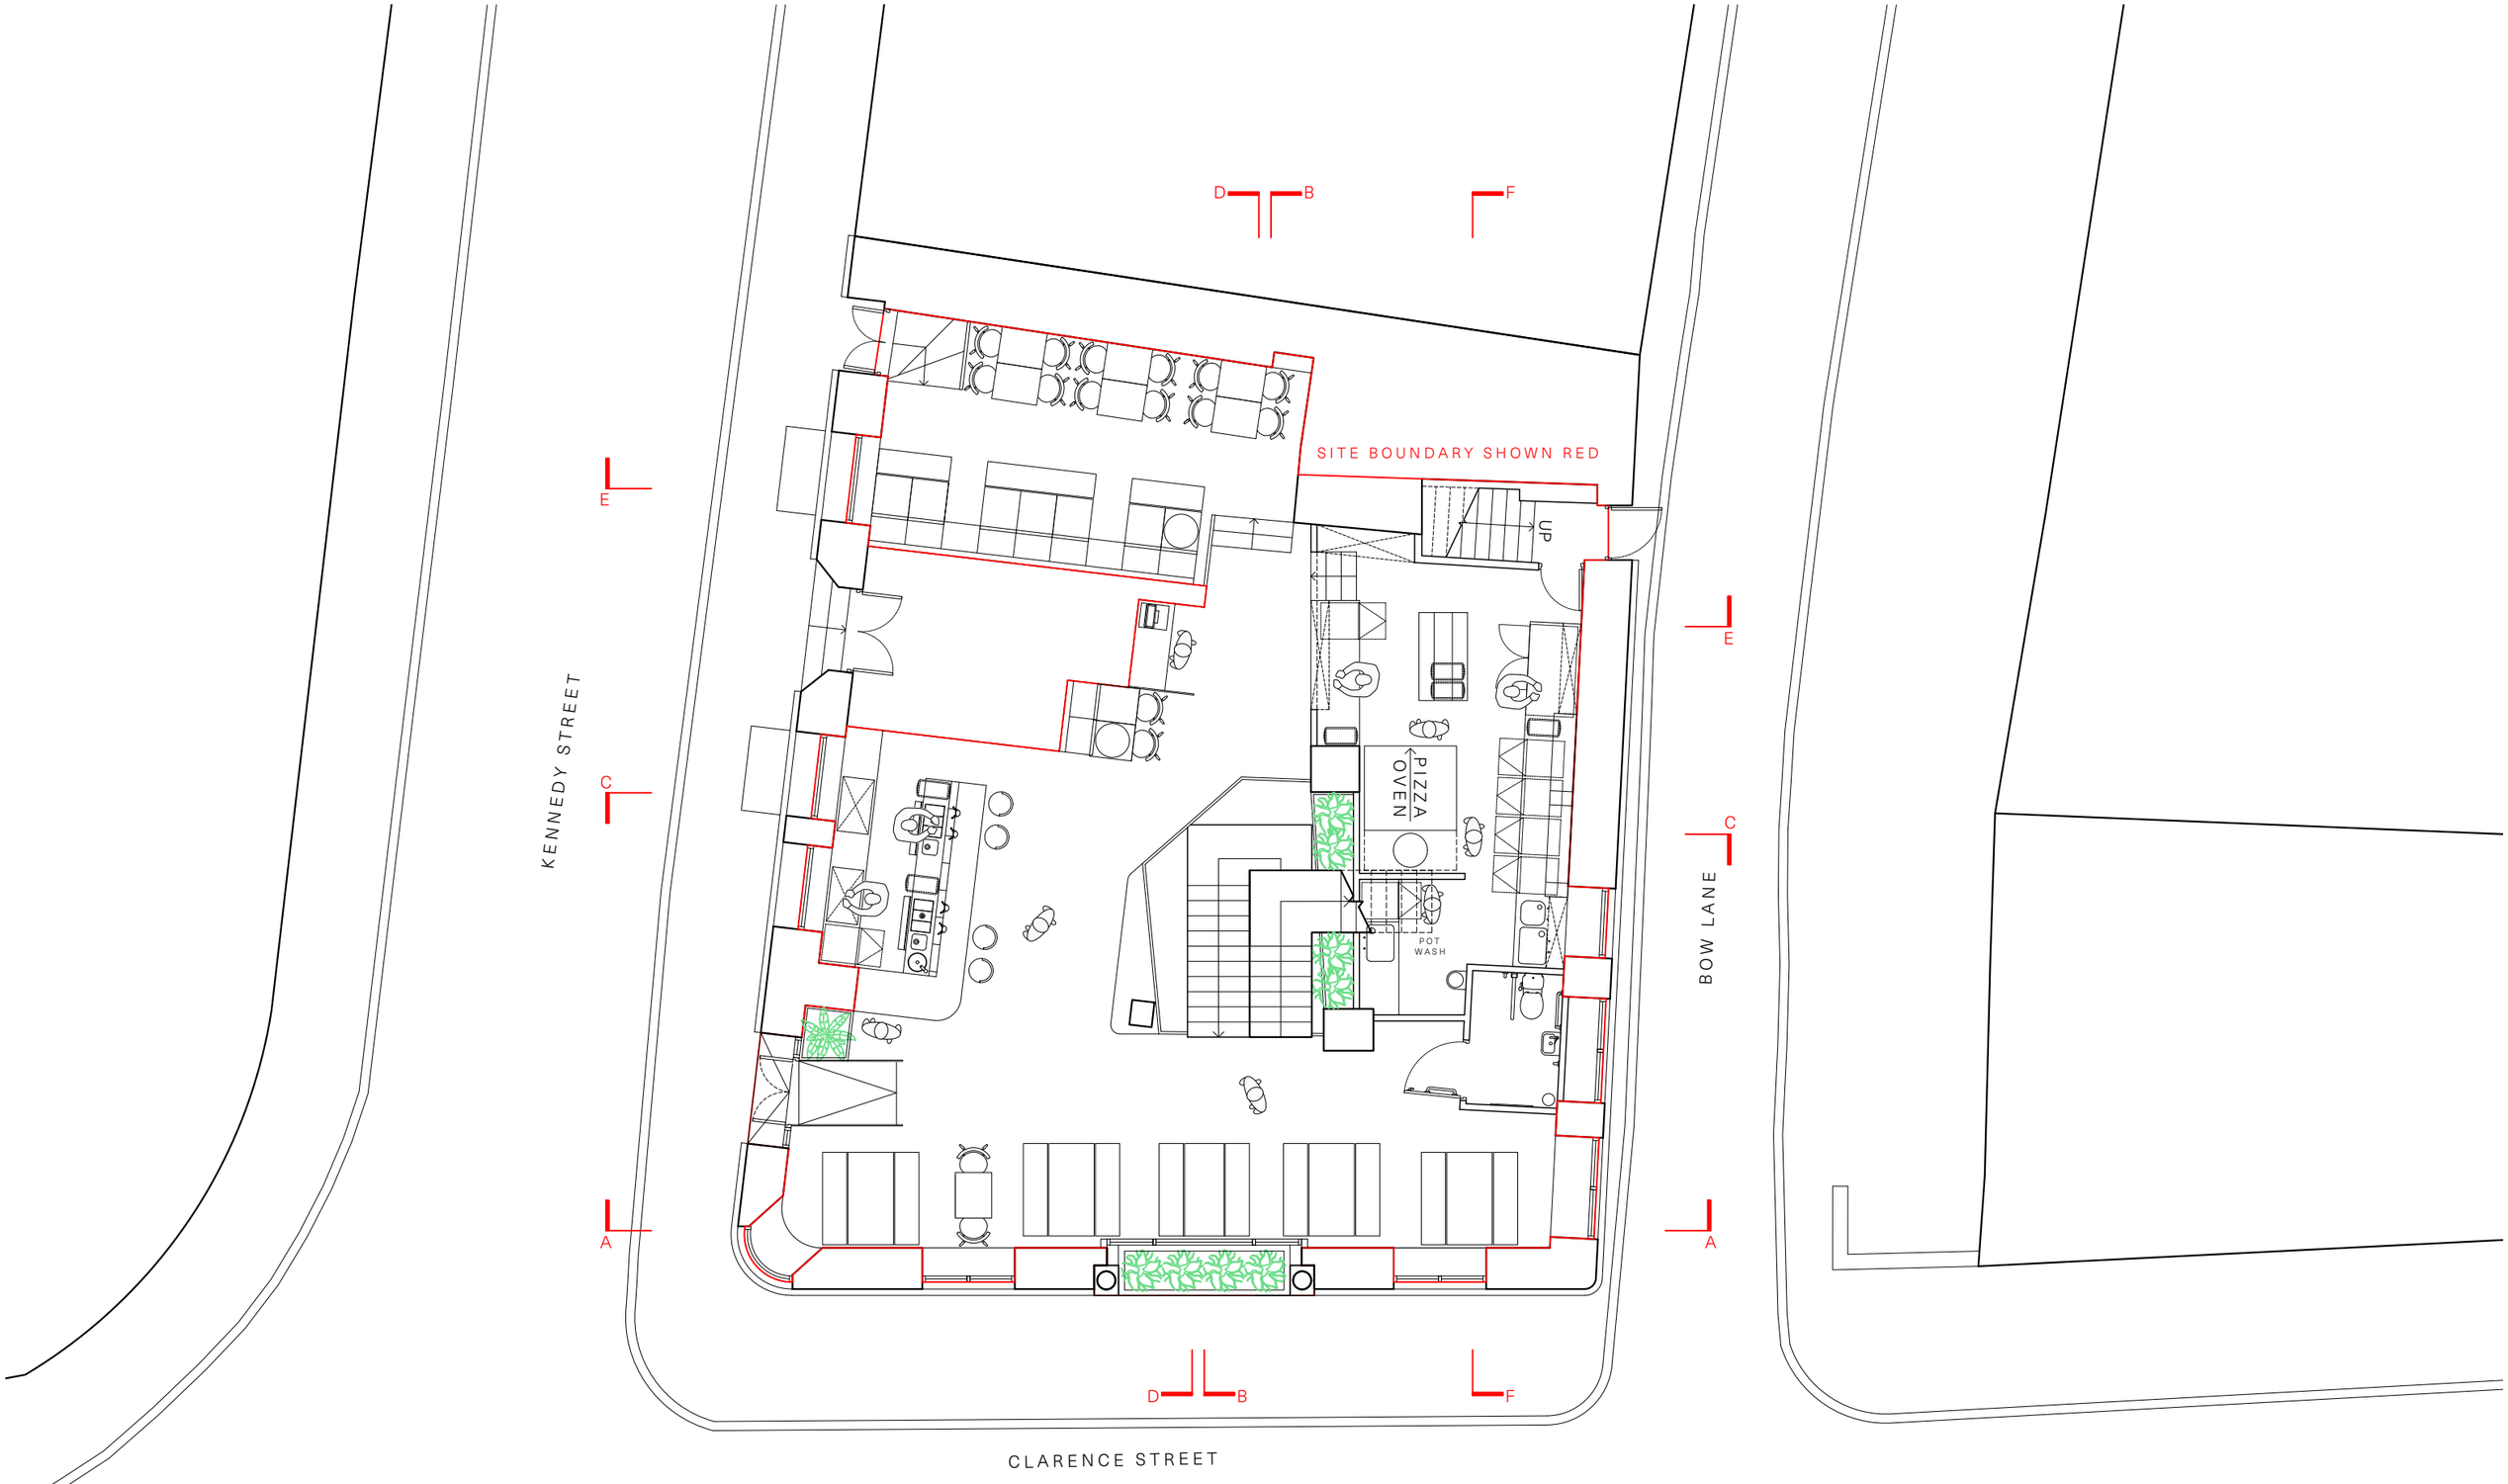


Up North Architects	North	Drawing Title:	Drawing Number:	Revision:		Scale:	Job No.:	Date:	RIBA Stage:	Drawing Purpose:
		Proposed Ground Plan	101	B	B 30/05/2024 - Front window amended	1:100 @ A3	M866	May 2024	03 - Spatial Coordination	For Information