DO NOT SCALE DRAWINGS. VERIFY ALL DIMENSIONS ON SITE

REVISION NO.	ISSUE	DATE	ISSUED BY

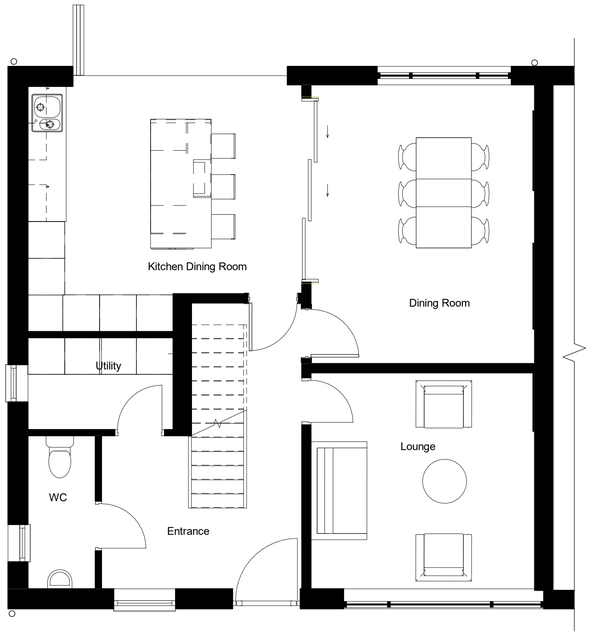

1. Level 0 GA Proposed
1 : 50

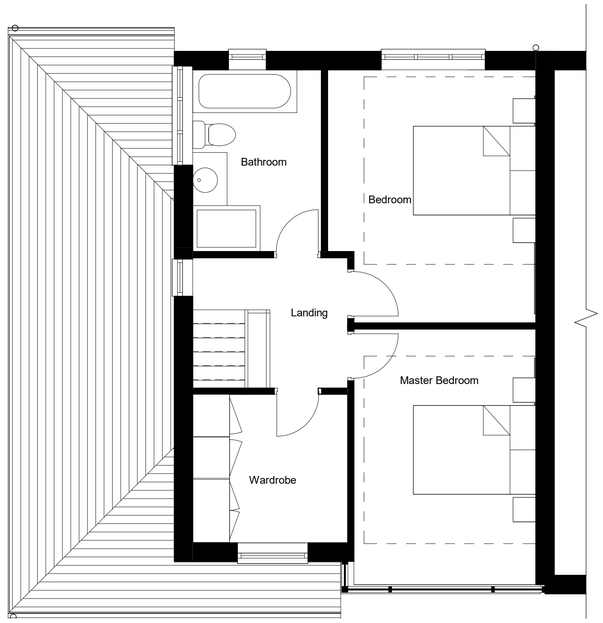

2. Level 1 GA Proposed
1 : 50

7. 3D - Proposed Complete

3. Front - GA Proposed
1 : 100

4. Left Side - GA Proposed
1 : 100

6. Right Side - GA Proposed
1 : 100

5. Rear - GA Proposed
1 : 100

0.5 0 0.5 1 1.5 2 2.5
SCALE 1:50 m

1 0 1 2 3 4 5
SCALE 1:100 m

DURBAN design studio
United Kingdom
Manchester
https://durbandesign.co.uk/
+44 (0) 7788826/43
8 Park Lane
Whitefield
M45 7PB

PROJECT
CJS Property LTD

PROJECT
Gwendor Avenue

TITLE
Proposed GA Plans , Amended Design

SCALE As indicated@A2
DRAWING No. 004
PROJECT No. DDS2051
REV.
STATUS PLANNING
DATE 02/04/2024 10:05:00

© COPYRIGHT : ALL RIGHTS RESERVED.THIS DRAWING MUST NOT BE REPRODUCED WITHOUT PERMISSION.
ALL DIMENSIONS RELATIVE TO THIS DRAWING TO BE CHECKED ON SITE. DESIGNER TO BE NOTIFIED OF ANY DISCREPANCIES. SEWER INVERT LEVELS MUST BE VERIFIED BEFORE WORK COMMENCES. THIS DRAWING MUST BE READ IN CONJUNCTION WITH ANY ARCHITECTURAL, STRUCTURAL/SPECIALIST DRAWINGS PROVIDED. THIS DRAWING MUST NOT BE USED FOR CONSTRUCTION UNLESS ISSUED FOR CONSTRUCTION. ALL DIMENSIONS ON THIS DRAWING ARE IN MILLIMETRES (UNLESS OTHERWISE STATED).