

Description: Boundary Type 9 - Granite Clad Wall 1 of 2

- Supplier:
- Hardscape or equal and approved
- Description:
- Granite Clad Units
- Material:
- Granite
- Colour:
- Kobra
- Finish:
- Honed
- Size:
- **Small Unit:**
Length 300 - 150mm
Width 100mm
Thickness: 30mm
 - **Medium Unit:**
Length 600 - 300mm
Width 200mm
Thickness: 30mm
 - **Large Unit:**
Length 600 - 450mm
Width 300mm
Thickness: 30mm
- NOTE:
- Units to be cut to random lengths.
- Cope Units:**
- Length 600mm
Width 400mm
Thickness: 100mm

- Joints:
- Size: 10mm Jointed
 - Flush
 - Material: Mortar
 - Colour: Charcoal
 - Note: Joints to be offset min 50mm

- Arris
- 90° Corner for internal edges
 - 10mm Pencil round arris for all exposed edges


- Fixings / Supports
- All fixings to be hidden and anti-vandal
 - Fixings to Engineers details

Foundation and Sub-Base:
To engineers detail and specification


- Sample:
- Material samples to be submitted to Landscape Architect for approval.

- Fabrication Drawings:
- Complete fabrication drawings are to be submitted to the Landscape Architect for approval prior to manufacture.


- NOTE:
- The detail shown is a DESIGN INTENT and requires the supplier to provide detailed fabrication drawings for each scenario in the scheme.
 - All fixings and movement joints to specialist sub contractor.

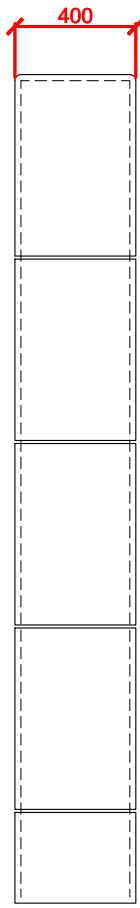










TYPICAL COPE COURSE WALL
PLAN 001 @ 1:25

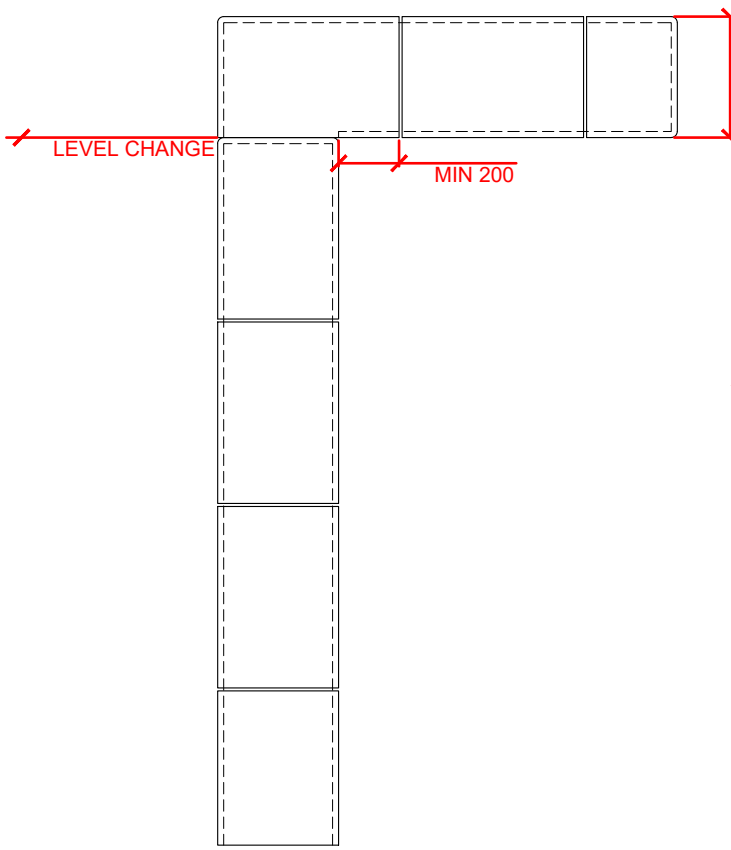


TYPICAL COPE COURSE WALL
PLAN 002 @ 1:25

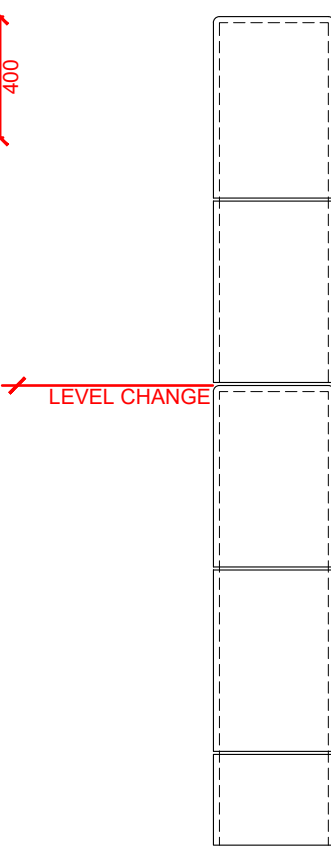


TYPICAL COPE COURSE WALL
PLAN 003 @ 1:25

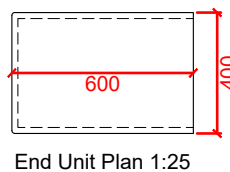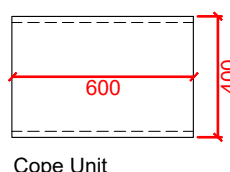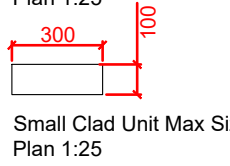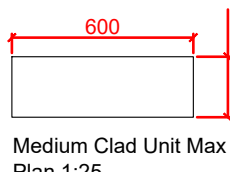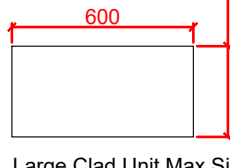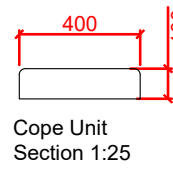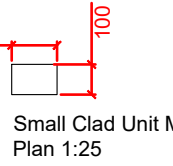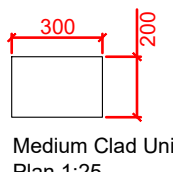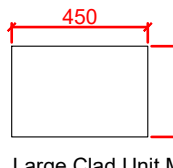


TYPICAL CLAD WALL UNITS
DETAIL 004 @ 1:25

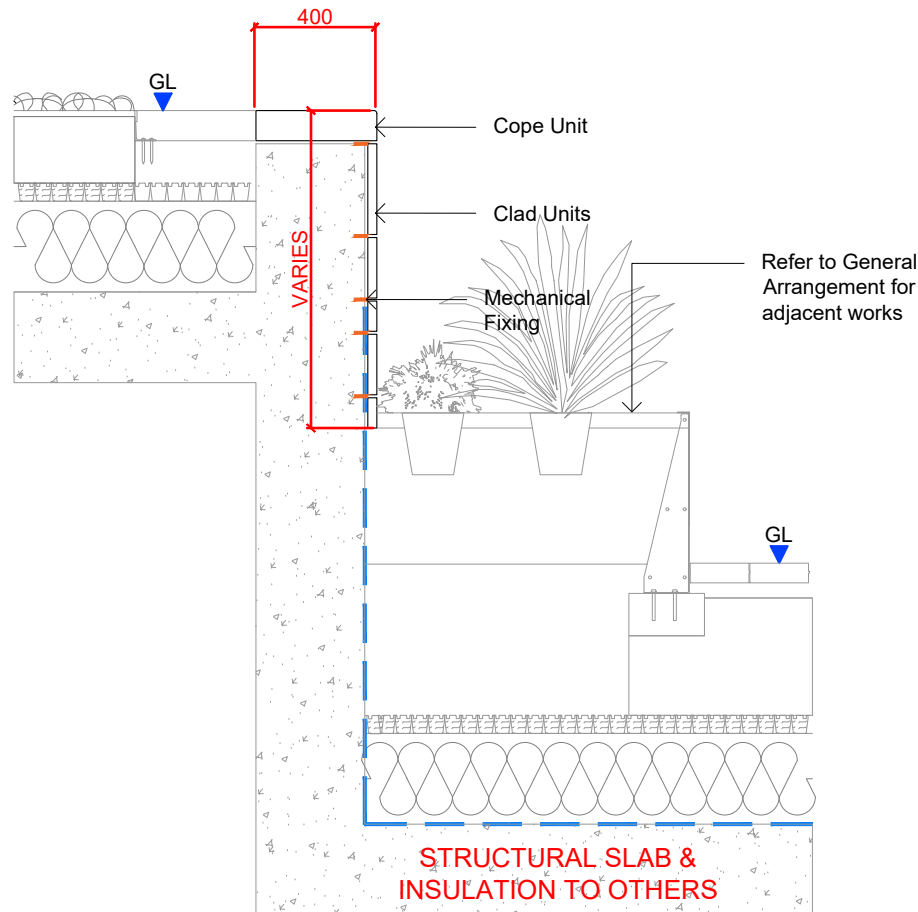


TYPICAL WALL SINGLE SIDED
SECTION 005 @ 1:25

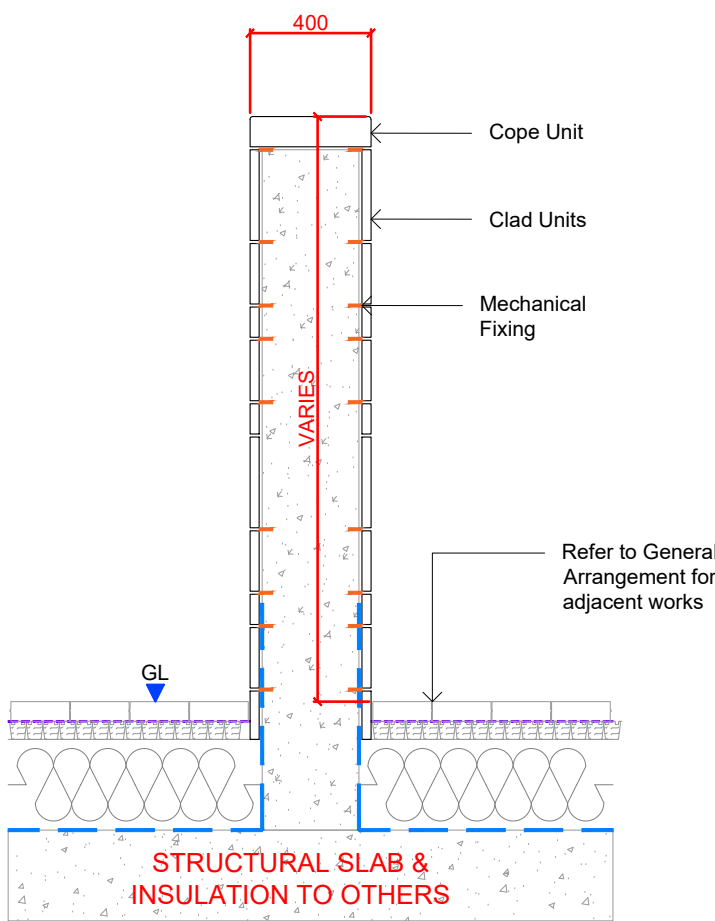

TYPICAL WALL DOUBLE SIDED
SECTION 006 @ 1:25

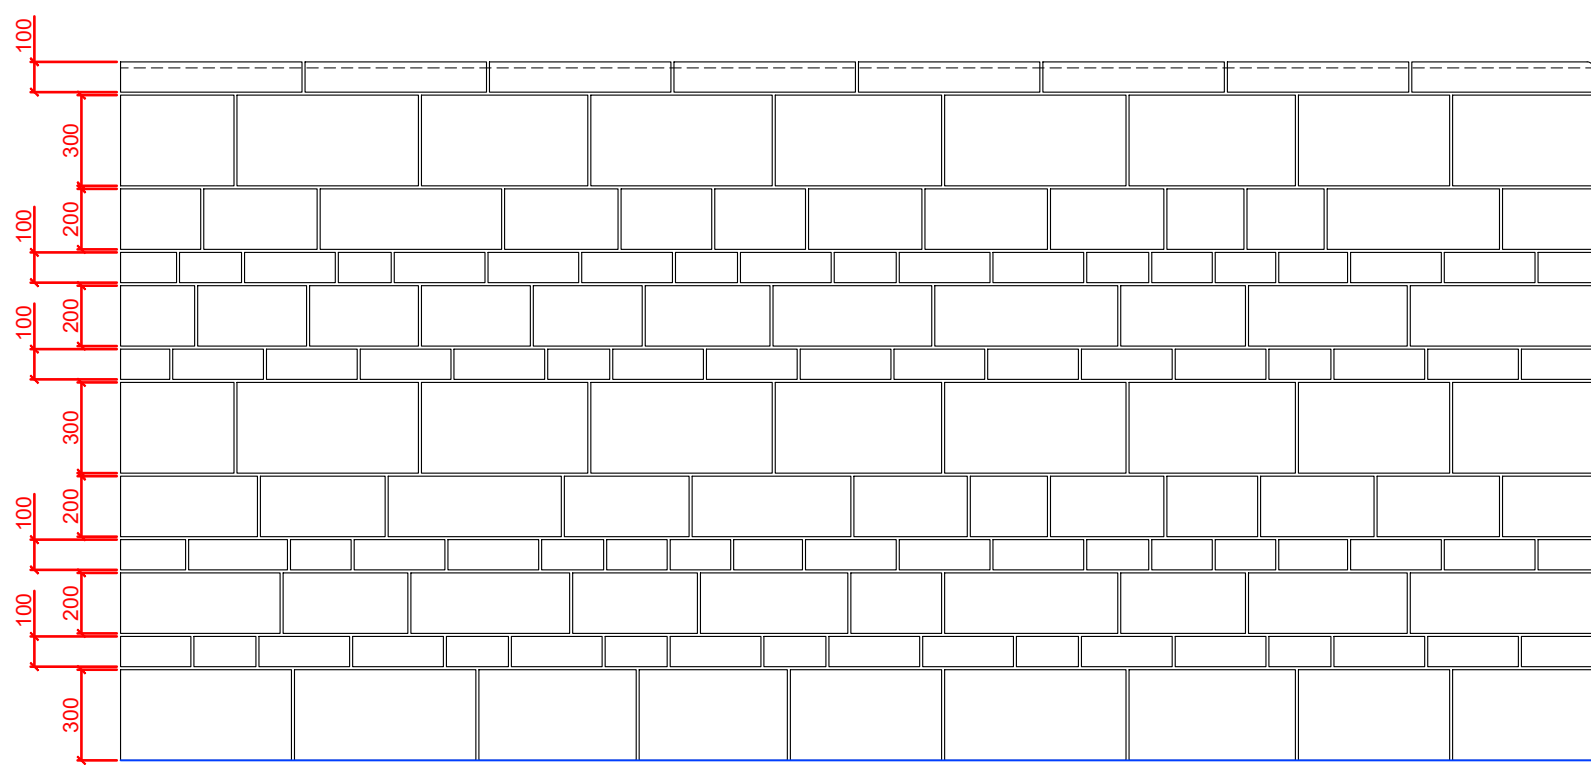

TYPICAL WALL
ELEVATION 007 @ 1:25

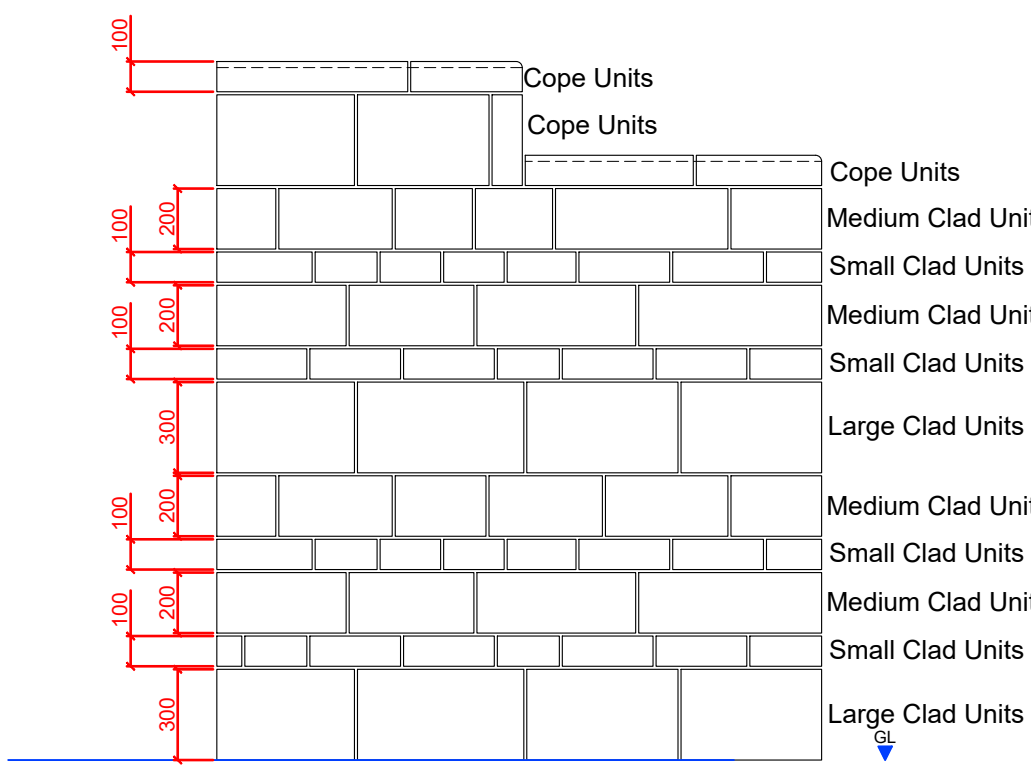

TYPICAL WALL
ELEVATION 008 @ 1:25

NOTES

1. This drawing is to be read in conjunction with all other drawings and specifications.
2. Do not scale off this drawing. Written dimensions to be taken only.
3. Any discrepancies found between this drawing and other drawings and specifications in the construction documents must be referred to the Landscape Architect prior to work commencing.
4. This drawing must not be copied in whole or in part without prior written consent of Optimised Environments Ltd.
5. Survey information is based upon Topographical Survey.

DRAWING INFORMATION BASED UPON

CDM INFORMATION

KEY PLAN

Issue	Revision	Initial	Date

open
optimised environments

EDINBURGH 2nd Floor | Quartermile Two | 2 Lister Square | Edinburgh | EH3 8GL
0131 221 5820 info@optimisedenvironments.com

LONDON Unit 6 | 36-42 New Inn Yard | Shoreditch | London | EC2A 3EY
0203 984 4022 info@optimisedenvironments.com

MANCHESTER 86 Princess Street | Manchester | M1 6NG
0161 696 7550 info@optimisedenvironments.com

Client
Downing Living (Manchester) Limited

Project
PLOT 11 FIRST STREET SOUTH
Manchester

Drawing Title
**Boundary Type 9 (BT9)
Clad Granite Wall**
Page 1 of 2

Scale Bar
0.1m 0.2m 0.3m 0.4m 0.5m
North

Scale: 1:10@A1 Date: 23.06.23

By: CO Status: TENDER

Checked: AW Approved: AW

Drawing Number
M90183_20005

Rev
-