



Milan Group MCR

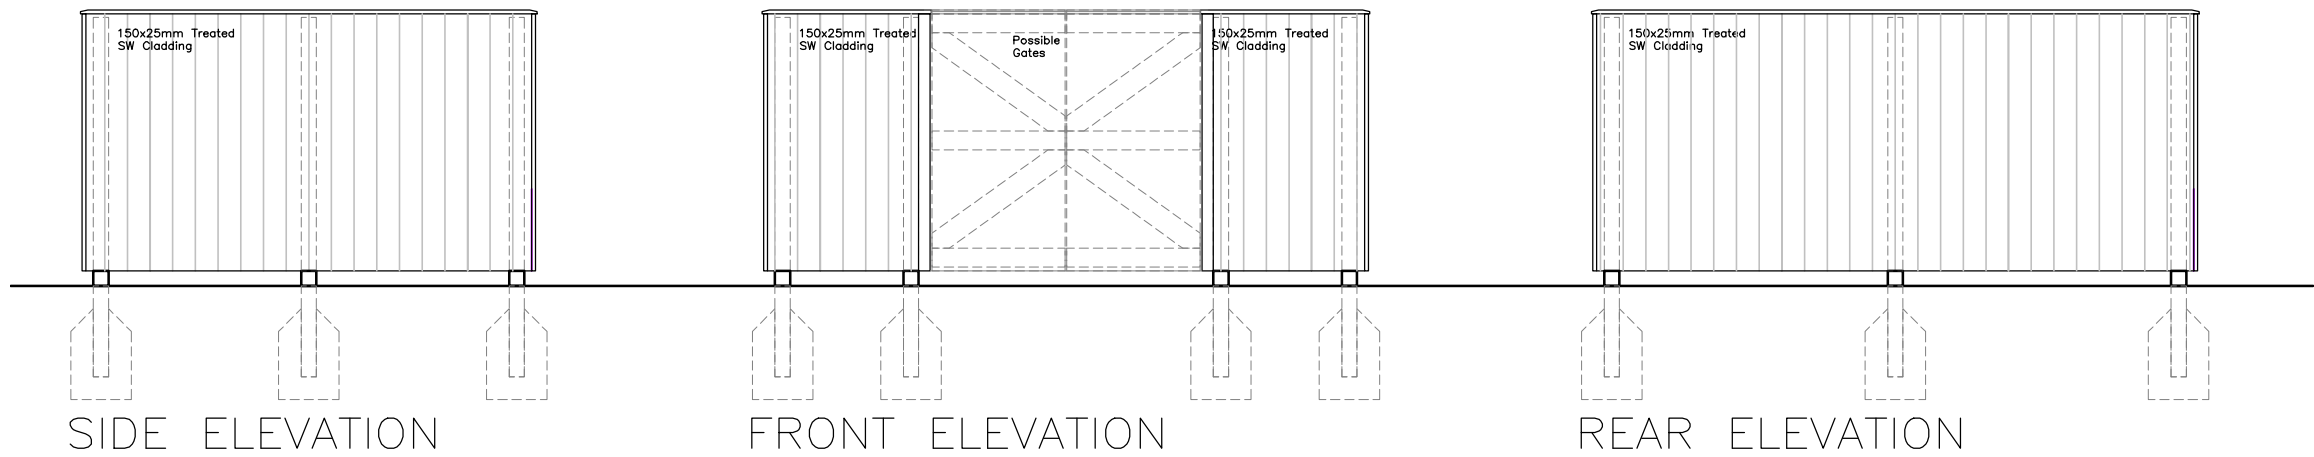


Scale 1:50

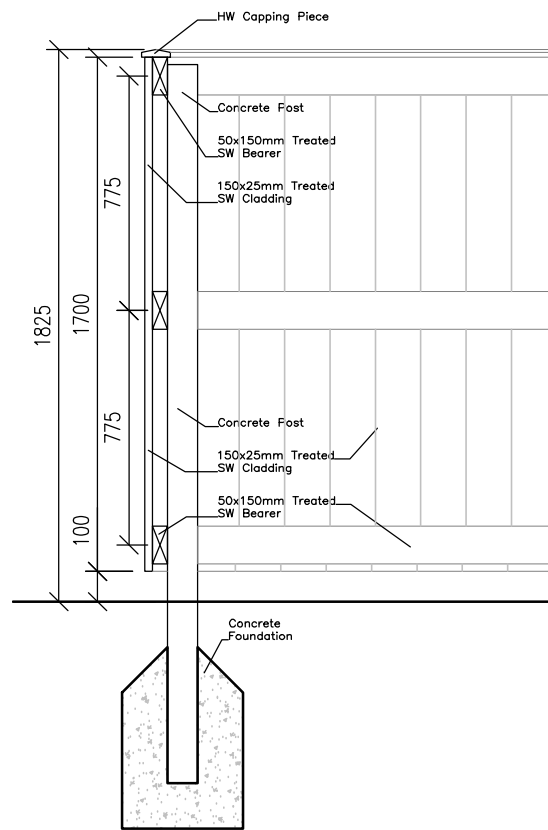

SECTION

Scale 1:25

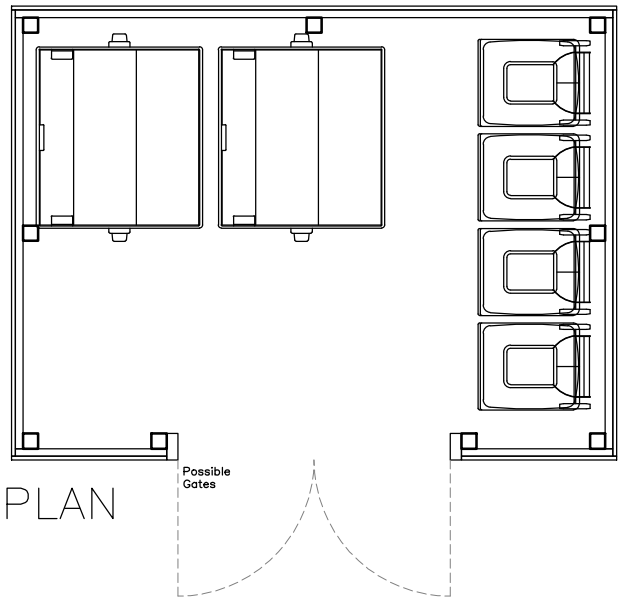

PLAN


Scale 1:50



Bike Locker Image

Proposed Bin & Bike Store
579 Barlow Moor Road

SCALE 1:50/25 @ A3

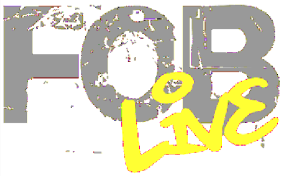

FOB Design (UK) Ltd
72A Water Lane,
Wilmslow, Cheshire, SK9 5BB
01625 251644
office@fob-design.com www.fob-design.com

REV		DATE	DRAWN BY
Copyright of fob design (UK) Ltd, all rights reserved. All information contained within this drawing remains the property of fob design. The information should not be reproduced in whole or part or modified without written consent of fob design. No information within this drawing should be modified or disclosed or passed onto third parties without written consent of fob design. Do not scale from drawing.			
Milan Group MCR			
Proposed Development			
579 Barlow Moor Road			
Proposed Bin & Bike Store			
Drawn	NP	Status	PL
Checked	DPP	Original	A3
		Date	08.01.24
		Scale	1:50/25@A3
18719-PL12			