

Description:

- Paving Type 11A
- Bespoke Corduroy Hazard Warning Paving

Supplier:

- Hardscape or equal and approved

Material:

- Granite

Product/Colour:

- Product: Corduroy or similar and approved
- Colour: Korba

Finish:

- Flamed

Size:

- Depth: 70mm
- Length: 400mm
- Width: 400mm

Joints:

- Description: Butt
- Material: To Engineers specification

Mortar Bed:

- Full Mortar Bed to engineers specification

Laying pattern

- Bond: Stack

Inboard Cutting:

- Inboard Cutting: Not Required

Special Units:

- Supplier to provide fabrication drawings for approval from Landscape Architect

Foundation and Sub-Base:

- To engineer's detail and specification.

Geotextile Membrane:

- To engineer's detail and specification.

Sample:


- A sample of min 800mm x 1200mm squared to be laid for approval by Landscape Architect.
- Sample to include a transitional detail, termination of paving units and service covers.
- Location to be agreed prior to sample being offered to Landscape Architect.

Utility Covers:


- Utility covers not permitted within Paving Type

NOTE:


- All corduroy hazard warning paving to comply with BS 8300-1:2018 Design and Accessible and Inclusive Built Environment.
- Typical details state the required principles in delivering the specified hardworks package.

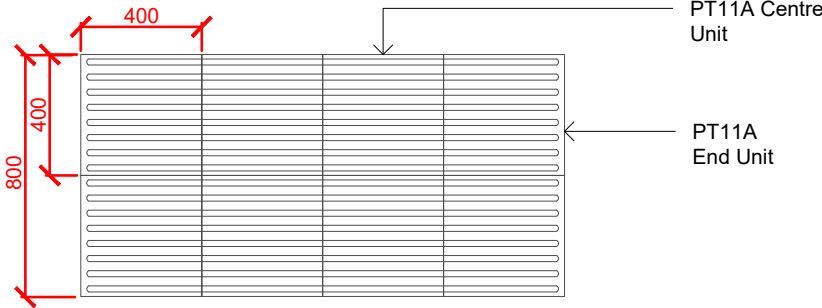


PT11A TYPICAL STRAIGHT DETAIL 001
PLAN @ 1:25

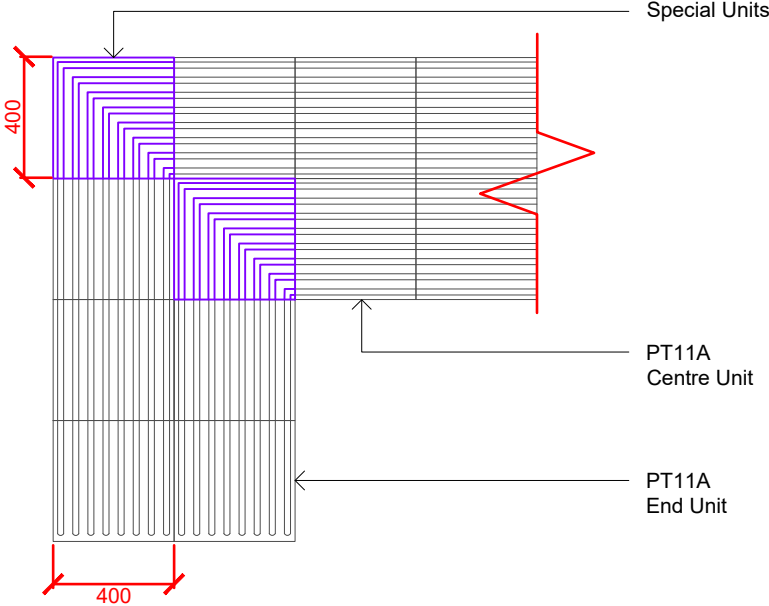

PT11A TYPICAL 90° DETAIL 002
PLAN @ 1:25

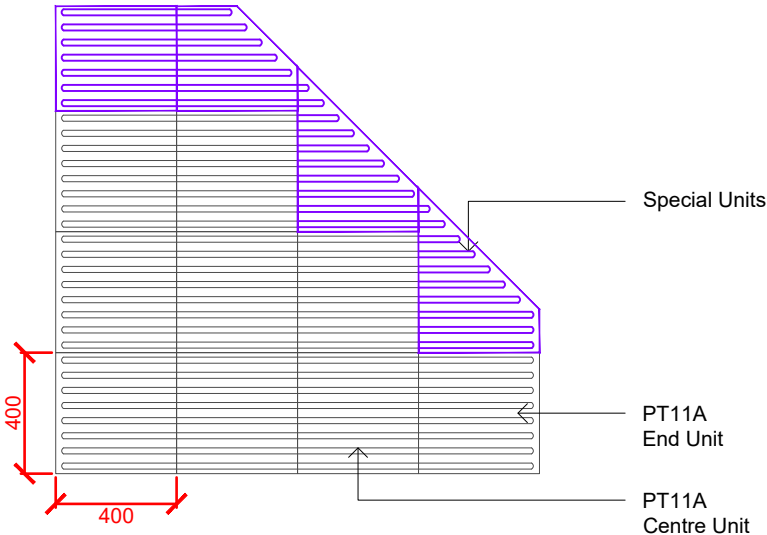

PT11A TYPICAL ANGLE DETAIL 003
PLAN @ 1:25

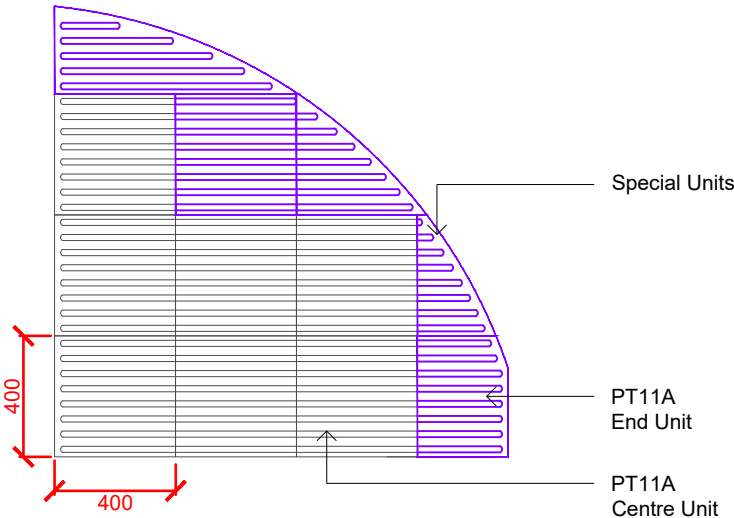

PT11A TYPICAL CURVE DETAIL 004
PLAN @ 1:25

- NOTES**
1. This drawing is to be read in conjunction with all other drawings and specifications.
 2. Do not scale off this drawing. Written dimensions to be taken only.
 3. Any discrepancies found between this drawing and other drawings and specifications in the construction documents must be referred to the Landscape Architect prior to work commencing.
 4. This drawing must not be copied in whole or in part without prior written consent of Optimised Environments Ltd.

DRAWING INFORMATION BASED UPON

Emapsite: © Crown copyright and database rights 2019 Ordnance Survey 0100031673.
OS OpenData: Contains OS data © Crown copyright and database right (2019).
Google Earth: Please show the attribution statement shown on the Google map or image that you are using.
Topographical Survey: Please reference surveyor's survey.

CDM INFORMATION

1. Minimise on-site cutting where possible, if necessary use dust suppression.

01	Stage 4 Update	CO	15.12.22
-	Stage 4 Issue	CO	31.10.22
Issue	Revision	Initial	Date

open
optimised environments

optimised environments ltd

EDINBURGH 2nd Floor | Quartermile Two | 2 Lister Square | Edinburgh | EH3 9GL
t 0131 221 5920 w optimisedenvironments.com

LONDON Unit 6 | 36-42 New Inn Yard | Shoreditch | London | EC2A 3EY
t 0203 984 4022 w optimisedenvironments.com

MANCHESTER 86 Princess Street | Manchester | M1 6NG
t 0161 696 7550 w optimisedenvironments.com

Optimised Environments Ltd. Registered in Scotland SC359690.
Registered address: 2nd Floor | Quartermile Two | 2 Lister Square | Edinburgh | EH3 9GL.

Client

Downing Living (Manchester) Limited

Project

PLOT 11 FIRST STREET SOUTH

Manchester

Drawing Title

Paving Type 11A (PT11A)
Bespoke Corduroy Hazard
Warning Paving
Page 1 of 1

Scale Bar	North
0.25m 0.50m 0.75m 1.00m 1.25m	
Scale: 1:25@A3	Date: 23.09.22
By: CO	Status: TENDER
Checked: AW	Approved: AW

Drawing Number	Rev
M90183_10010	01