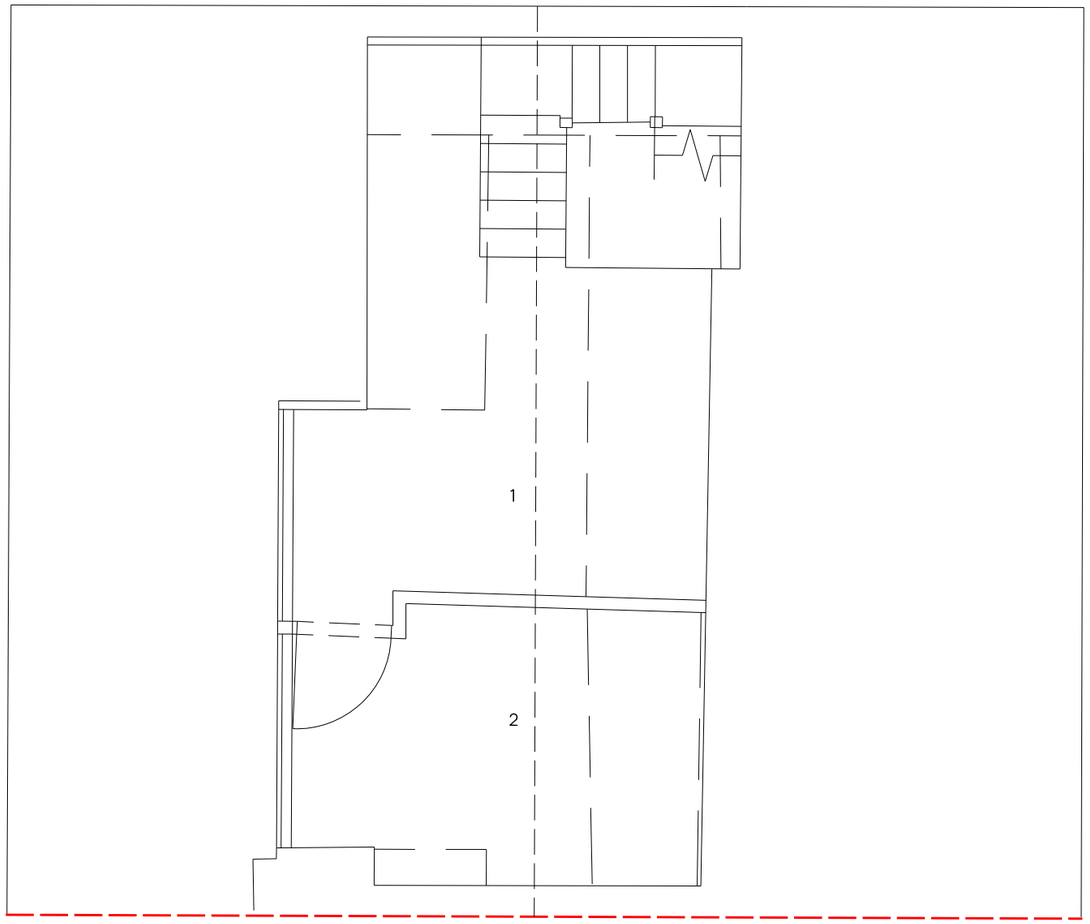


1. Games room
2. Storage

5m

1m

rev	date	description
01	25-08-23	Room types added following planners comments

Project: **ST BRANNOCKS ROAD, CHORLTON**

Title: SECOND FLOOR AS EXISTING

Project No: 23-02 | Drawing No: L(-2)030 | Status: PLANNING

Scale: 1:50@A3 | Date: JULY 2023 | Rev: 01

ARCDARC.COM

ARCD ARCHITECTS & DESIGNERS