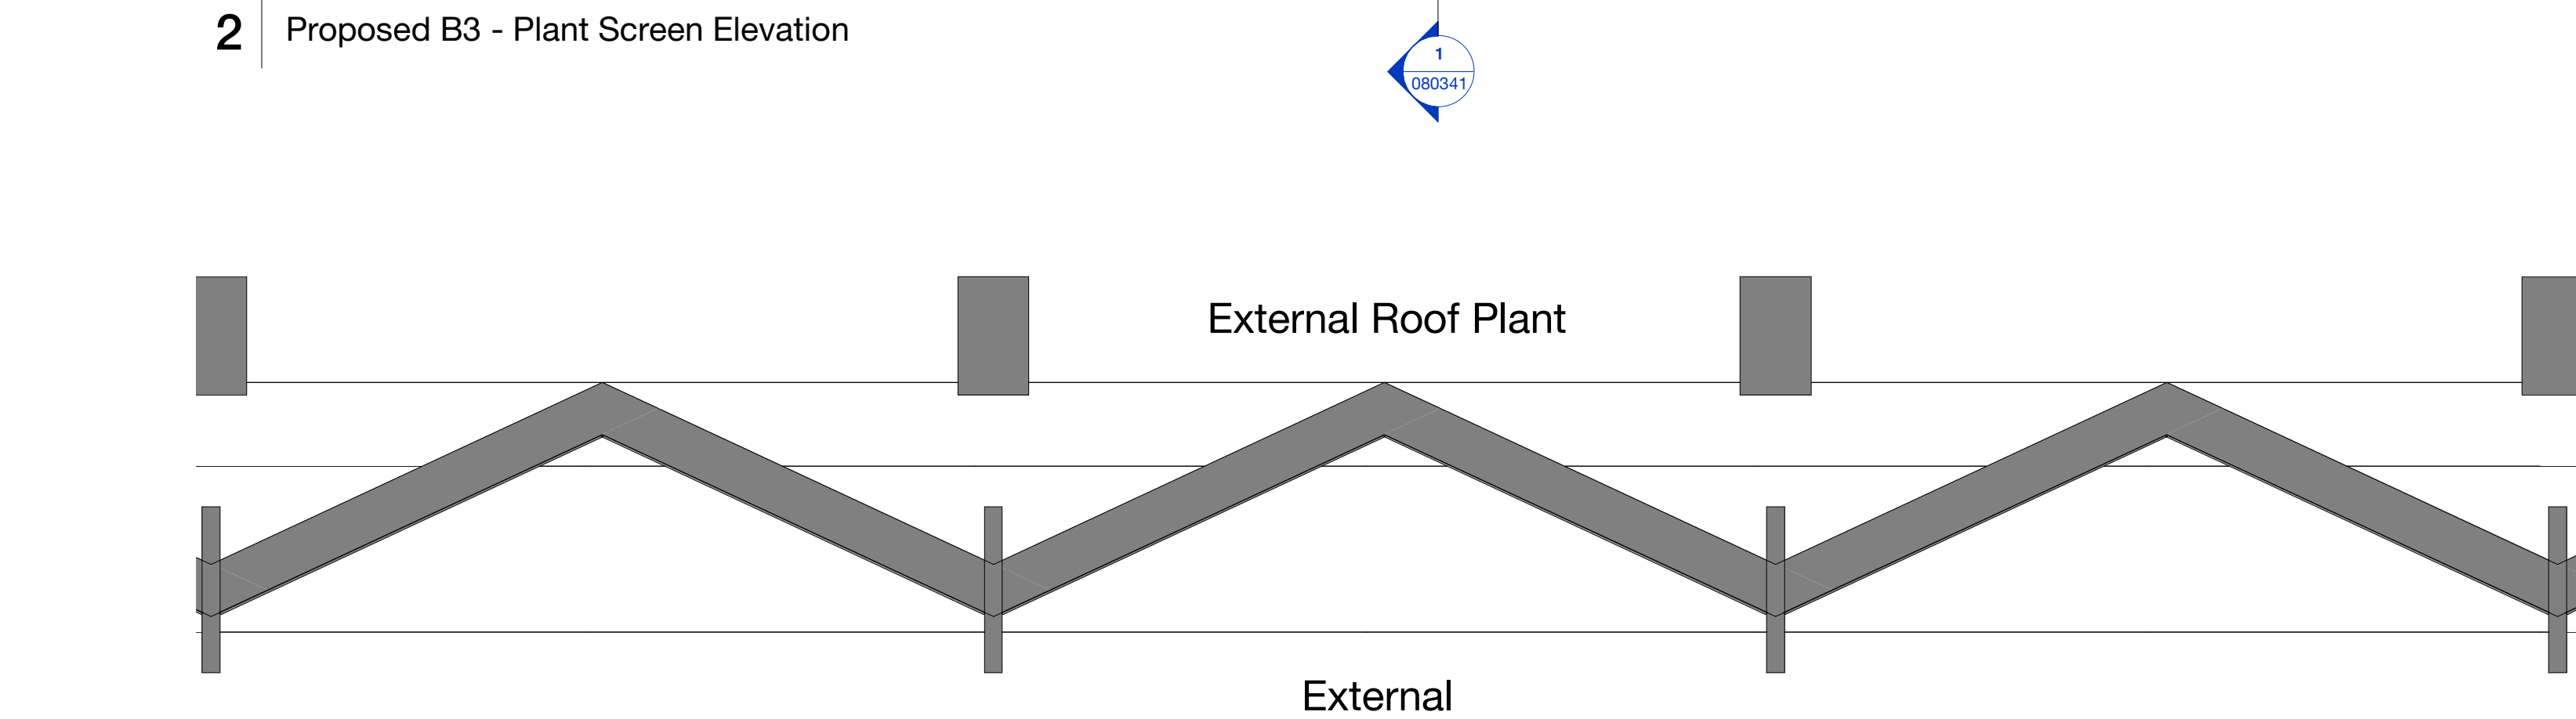


1 Proposed B3 - Plant Screen Roof Plan

Hawkins\Brown