




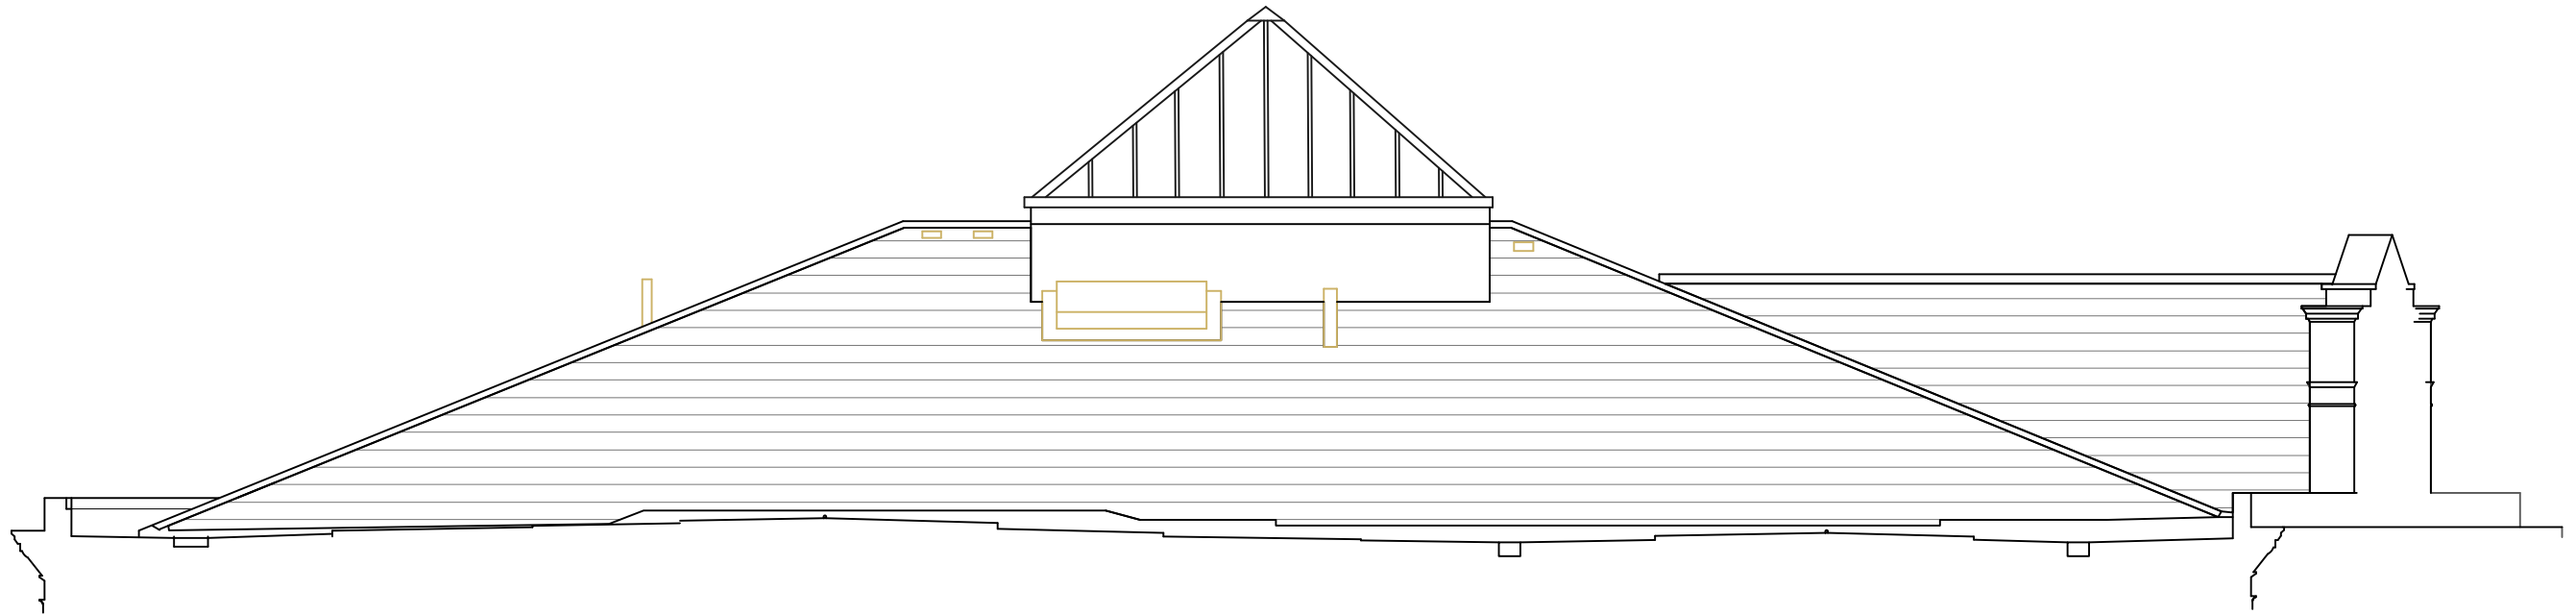

1 Kings Street Gutter Section Looking Inward
Scale: 1:100

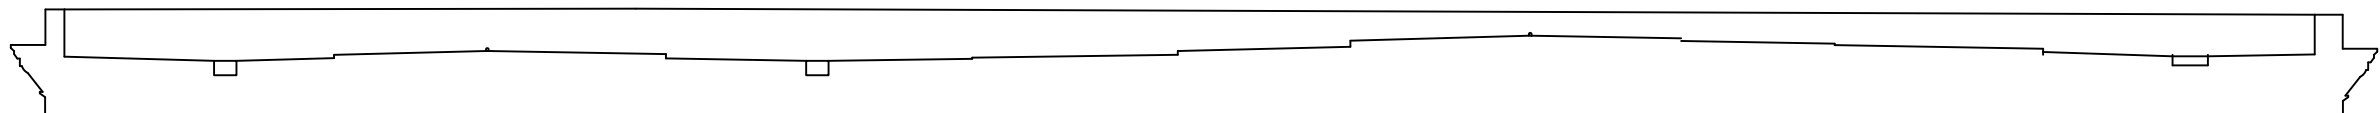

2 Kings Street Gutter Section Looking Outward
Scale: 1:100

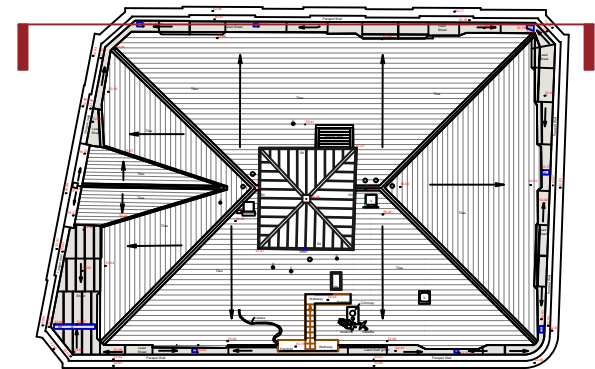

3 Key Plan
Scale: 1:500

0 1 2 3 4 5m
1:100 @A3

REV	NOTE	DRN	CHK
	King Street Chambers Manchester		
	Roof Repairs		

Gutter Sections 3

PROJECT REF.	2050
DRWG NO.	E(302)
REVISION	
SCALE	1:100 @ A3
DATE 1st	June 24
DRAWN	PL

SK sketch E existing P proposed T tender C construction FI final issue

+44 161 236 0051
ARCHITECT@ATELIERMB.CO.UK

ATELIER.MB