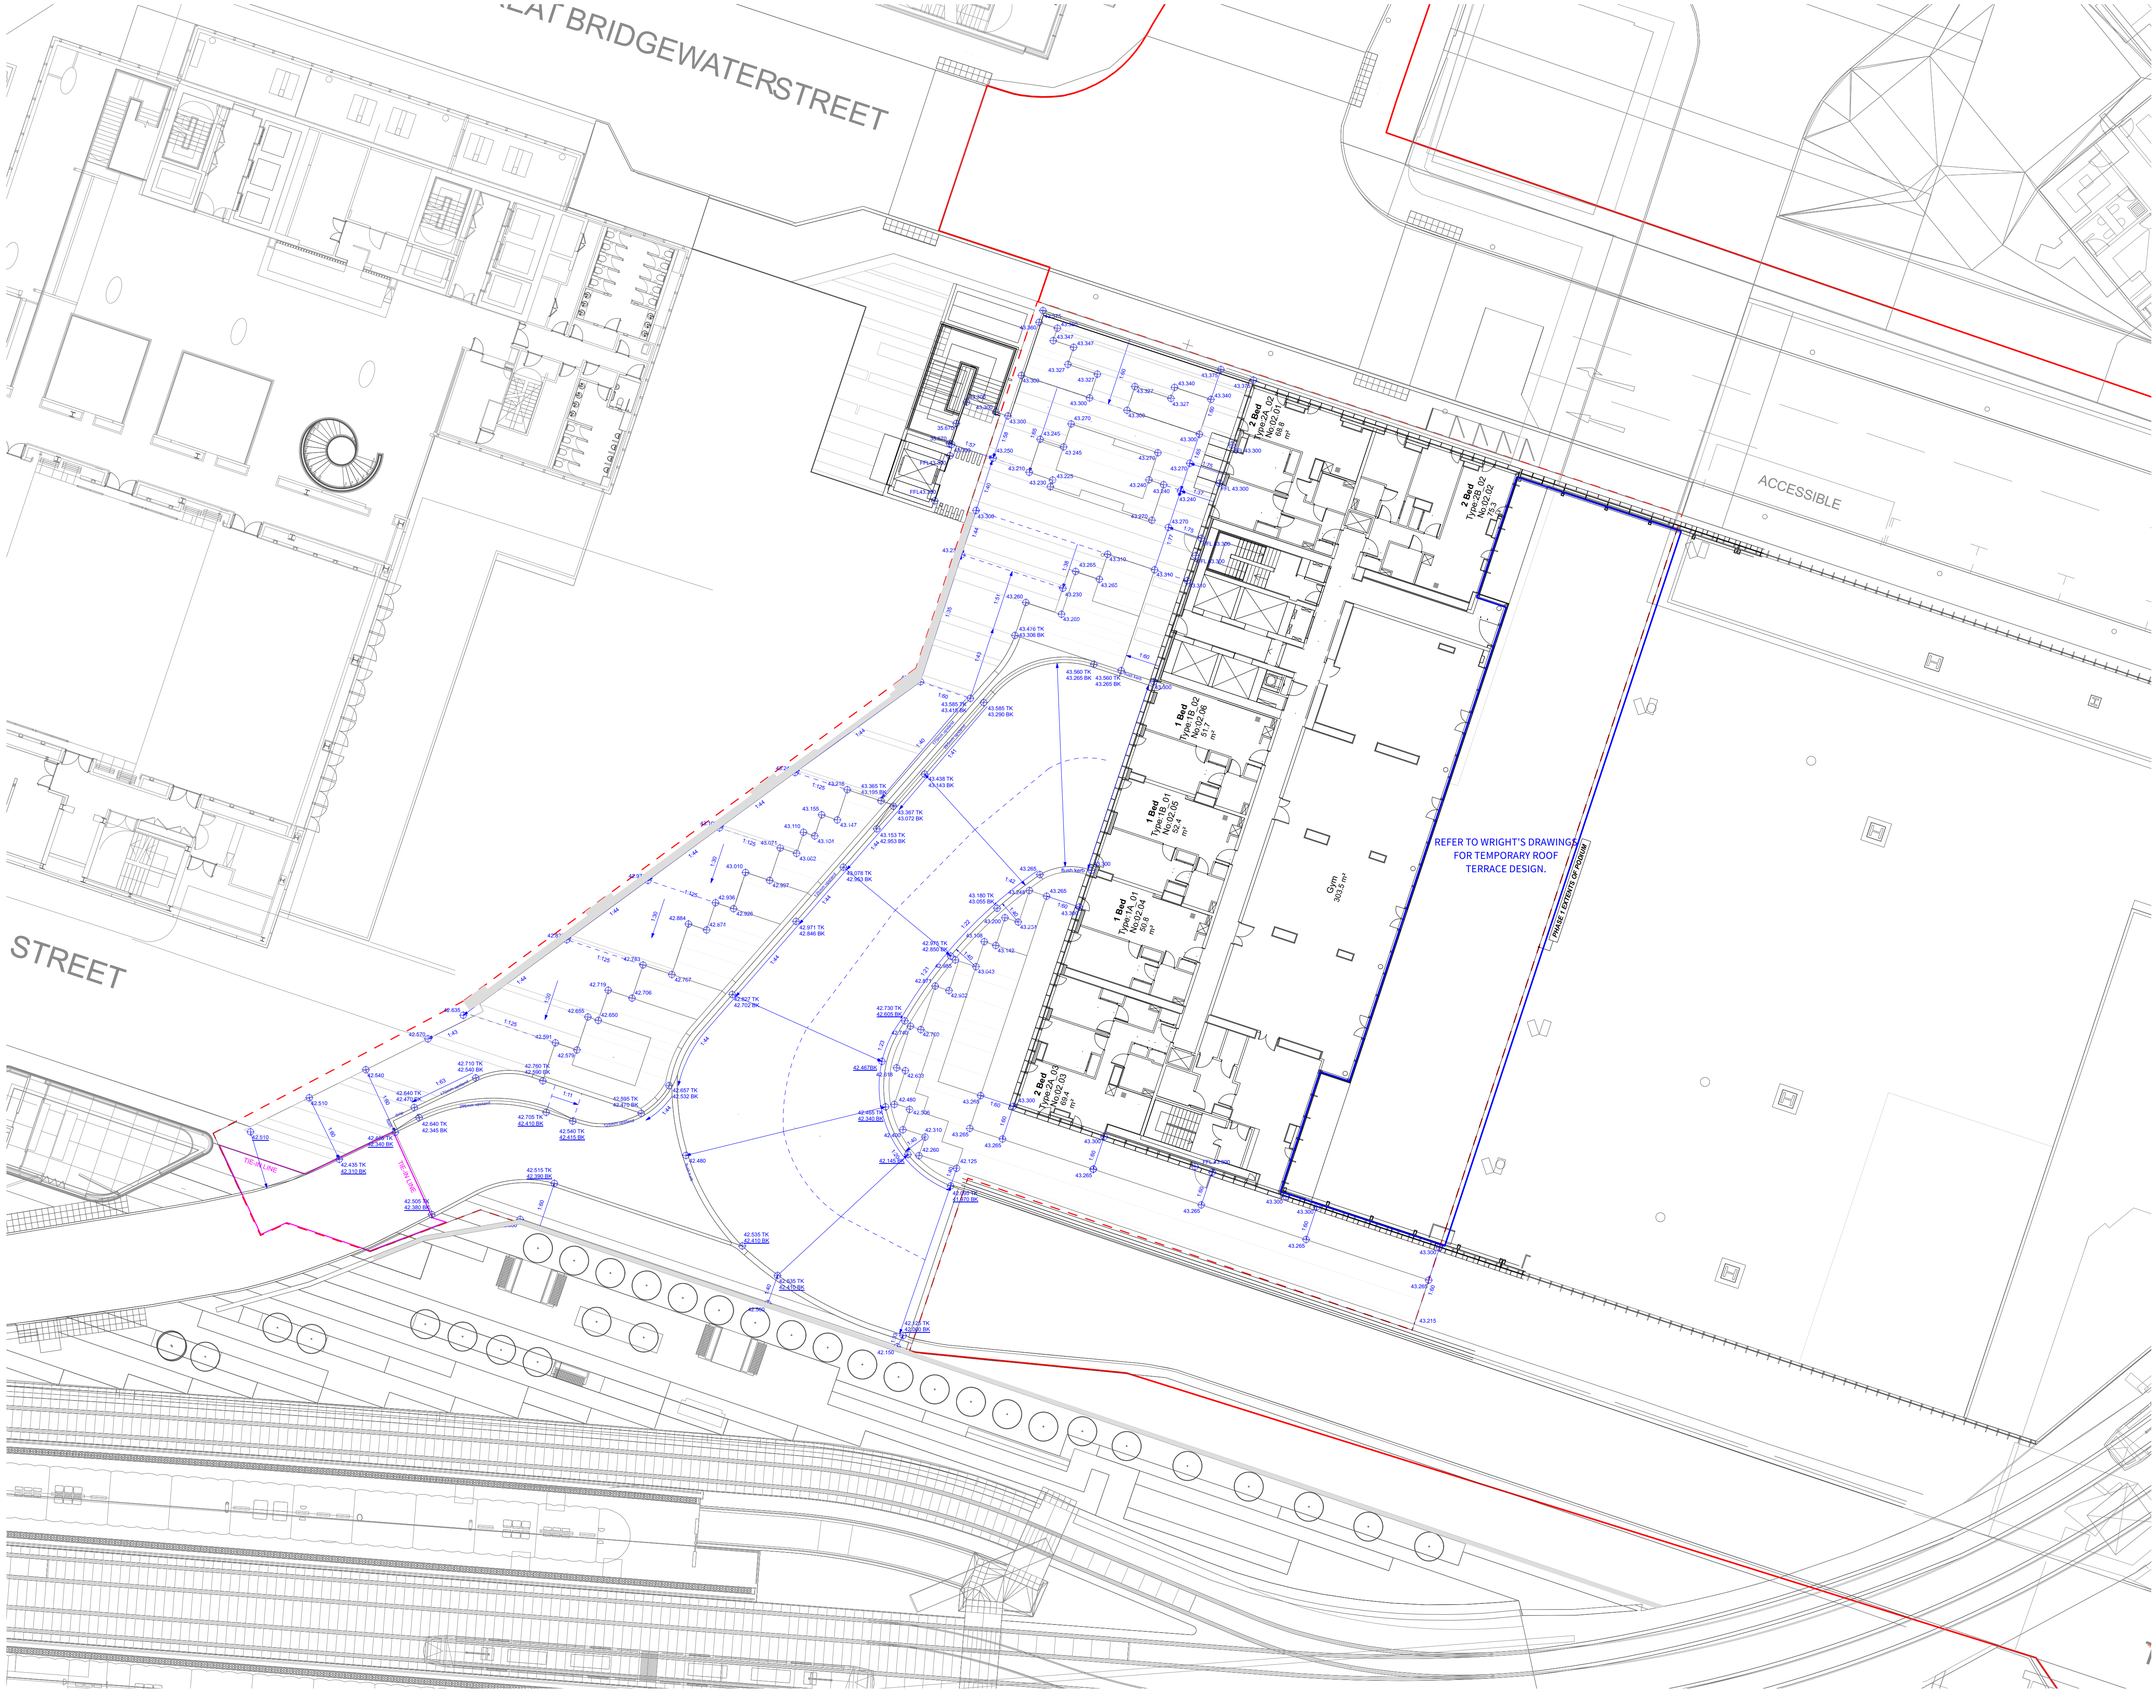


© THIS DRAWING IS COPYRIGHT PROTECTED AND MAY NOT BE REPRODUCED IN WHOLE OR PART WITHOUT WRITTEN AUTHORITY FROM THE OWNER.

NOTES:
1. Do not scale from this drawing.
2. Always work to noted dimensions.
3. All dimensions are in millimetres unless otherwise stated.
4. All setting out, levels and dimensions to be agreed on site.
5. The dimensions of all materials must be checked on site before being laid out.
6. This drawing must be read with the relevant specification clauses and detail drawings.
7. Order of construction and setting out to be agreed on site.

KEY

LEVELS KEY

- Existing Levels
- Proposed Levels
- Top of Kerb / Bottom of Kerb Level
- Slope Indication/Proposed surface gradient

Revision	Date	Description	Drawn	Apprvd.
D4-C05	31.01.24	Stage 5	TF	KR
D4-C04	08.04.22	Stage 5	TF	KR
S4-C03	16.03.22	Construction	TF	KR
S4-C02	14.01.22	Construction	TF	KR
S4-C01	07.12.21	Construction	TF	KR
S1-P08	04.11.21	Stage 4+	TF	KR
S2-P07	17.06.21	For information	TF	KR
S1-P06	10.06.21	Draft Tender	TF	KR
P05	27.01.21	Ground level levels revised	TF	KR
P04	06.01.21	Coordination	TF	KR
P03	15.12.20	Stage 4 Draft	TF	KR
P02	14.10.20	Coordination	TF	KR
P01	18.06.20	Planning Issue	TF	KR

Planit I.E. Limited
E: info@planit-ie.com **W:** planit-ie.com
MANCHESTER
2 Back Grafton St , Altrincham, WA14 1DY
T: 0161 928 9281
LONDON
Unit 6 Waterside, 44-48 Wharf Road, London, N1 7UX
T: 0207 253 5678
LIVERPOOL
Tempest 5.3, 12 Tithebarn Street, Liverpool, L2 2DT
T: 0151 363 1230

Client ASK

Project Viadux, Greater Bridgewater Street Stair and Lift

Drg Title Surface Levels - Phase 1

Created on	Created by	Approved by
18-06-20	TF	KR

Scale	Size	Workstage
1:200	A1	Stage 5

Drg No.	Suitability	Revision
VIA-PLA-XX-XX-DR-L-3000	D4	C05

© Planit I.E. Limited