




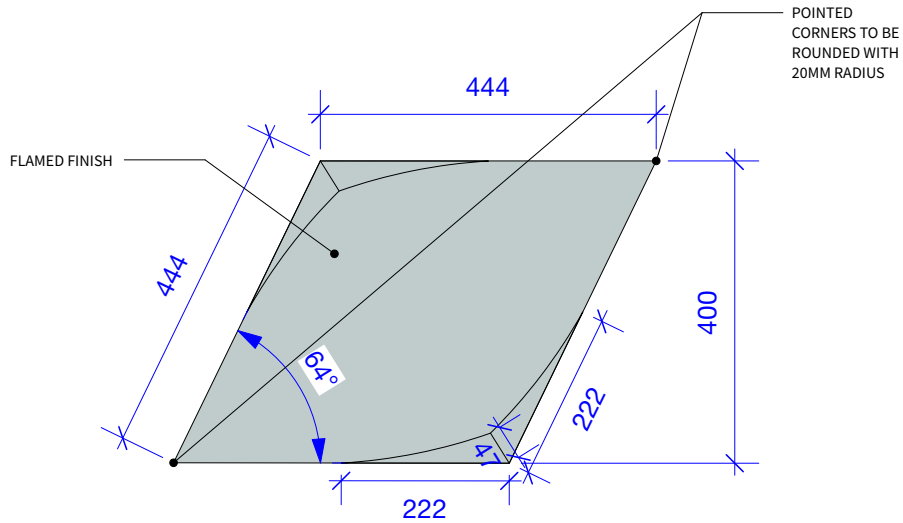


1 Seating Cube - Plan
Scale: 1:10

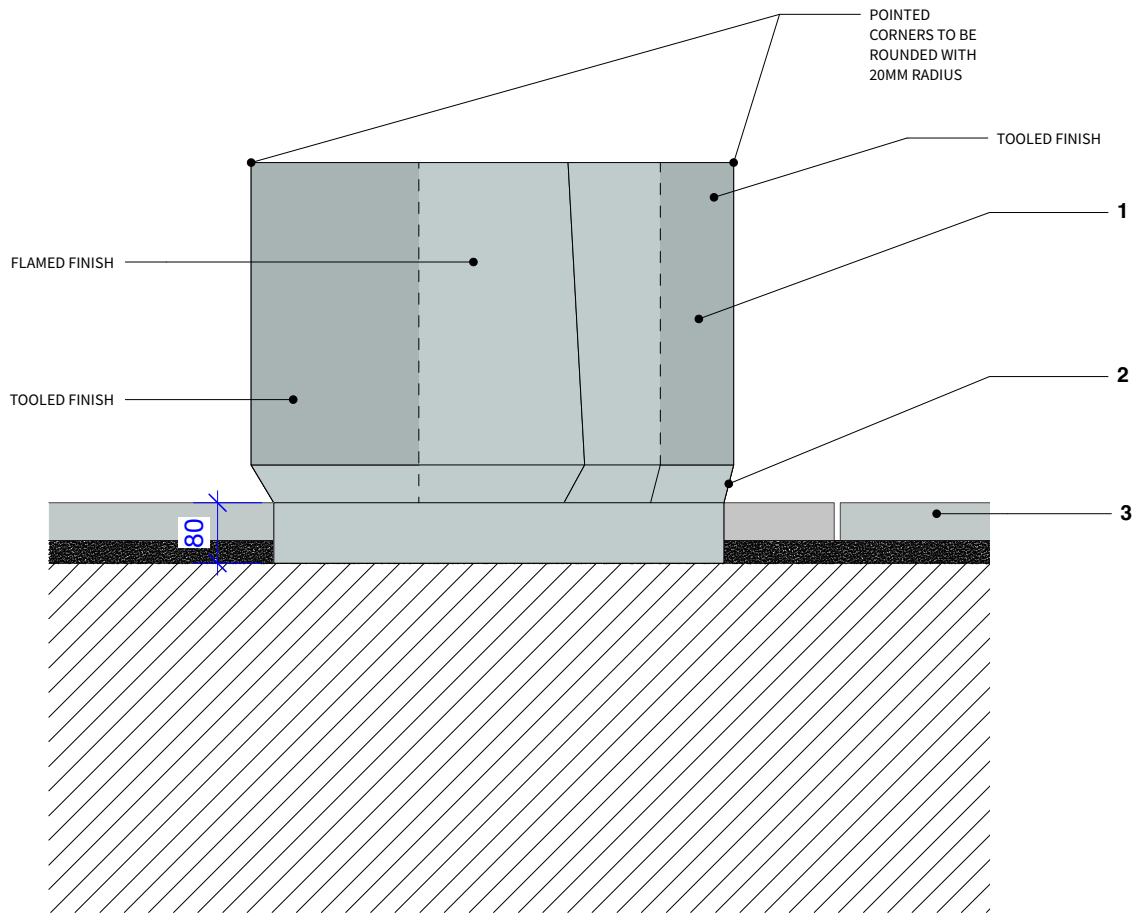

2 Seating Cube - Elevation
Scale: 1:10

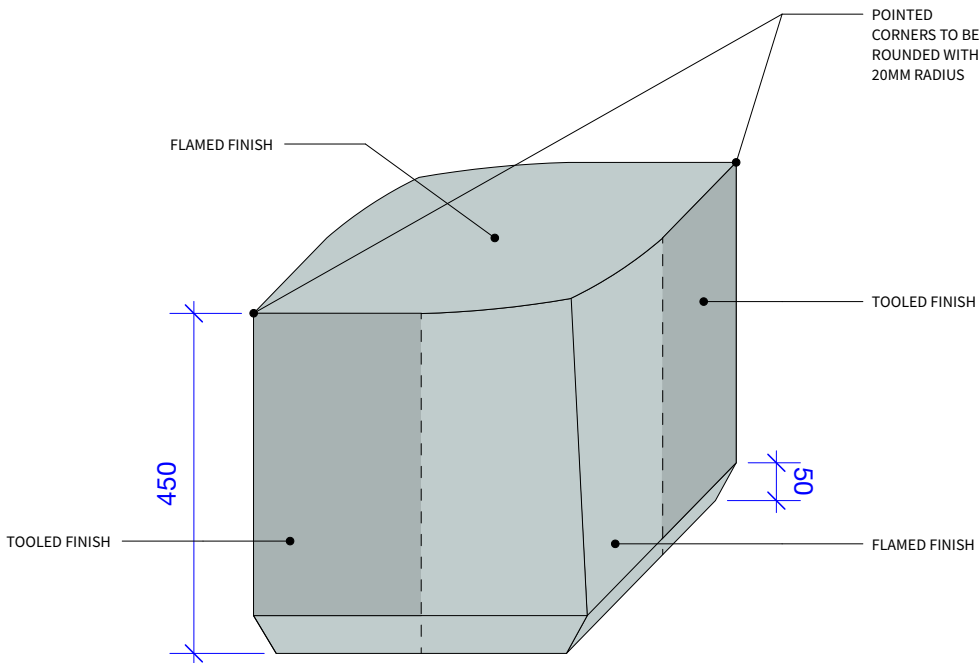

3 Seating Cube - Plan
Scale: 1:10

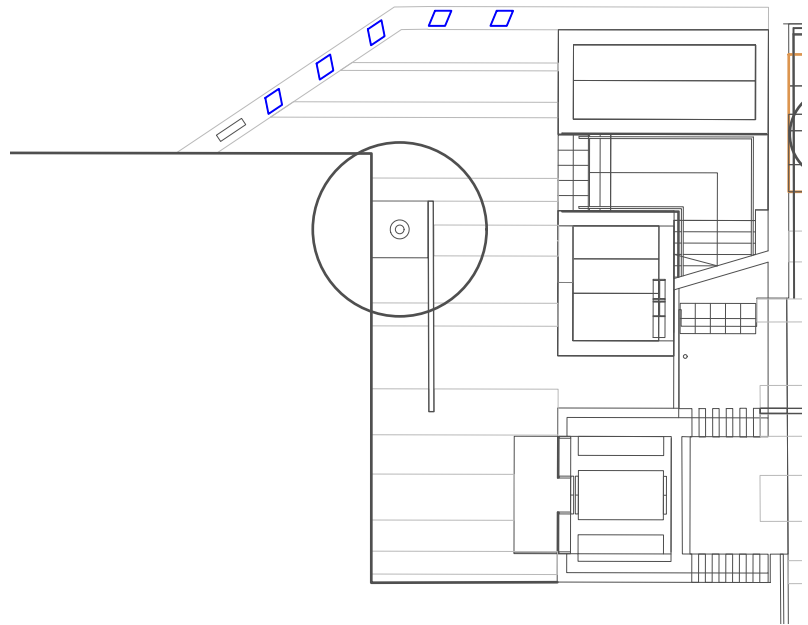

C THIS DRAWING IS COPYRIGHT PROTECTED AND MAY NOT BE REPRODUCED IN WHOLE OR PART WITHOUT WRITTEN AUTHORITY FROM THE OWNER.

- NOTES:**
1. Do not scale from this drawing.
 2. Always work to noted dimensions.
 3. All dimensions are in millimetres unless otherwise stated.
 4. All setting out, levels and dimensions to be agreed on site.
 5. The dimensions of all materials must be checked on site before being laid out.
 6. This drawing must be read with the relevant specification clauses and detail drawings.
 7. Order of construction and setting out to be agreed on site.

1 - Solid Granite Cube
Colour: Carina
Finish: Flamed. Vertical tooled finish to hatched areas. To be reviewed with Wrights. To sit on concrete base - 80mm below ground. Pointed corners to be rounded with 20mm radius.
[Refer to NBS clause Q50/190A](#)

2 - 50mm recess

4 - Natural Stone Block Paving - P1
Refer to drawing VIA-PLA-XX-XX-DR-L-5000 for details

D4-C01	03.02.22	For construction	TF	KR
S1-P04	05.11.21	Stage 4+	TF	KR
S1-P03	10.06.21	Draft Tender	TF	KR
P02	29.01.21	Specification Added	TF	KR

Revision	Date	Description	Drawn	Approved
----------	------	-------------	-------	----------

Planit I.E. Limited
E: info@planit-ie.com W: planit-ie.com
MANCHESTER
2 Back Grafton St, Altrincham, WA14 1DY
T: 0161 928 9281
LONDON
Unit 6 Waterside, 44-48 Wharf Road, London, N1 7UX
T: 0207 253 5678
LIVERPOOL
Tempest 5.3, 12 Tithebarn Street, Liverpool, L2 2DT
T: 0151 363 1230

Client ASK

Project Viadux, Greater Bridgewater Street
Stair and Lift

Drg Title Seating Cube Detail - F9

Created on 13-07-20 Created by TF Approved by KR

Scale 1:10 Size A3 Workstage Stage 5

Drg No. HSS-PLA-XX-XX-DR-L-7003 Suitability D4 Revision C01

© Planit I.E. Limited