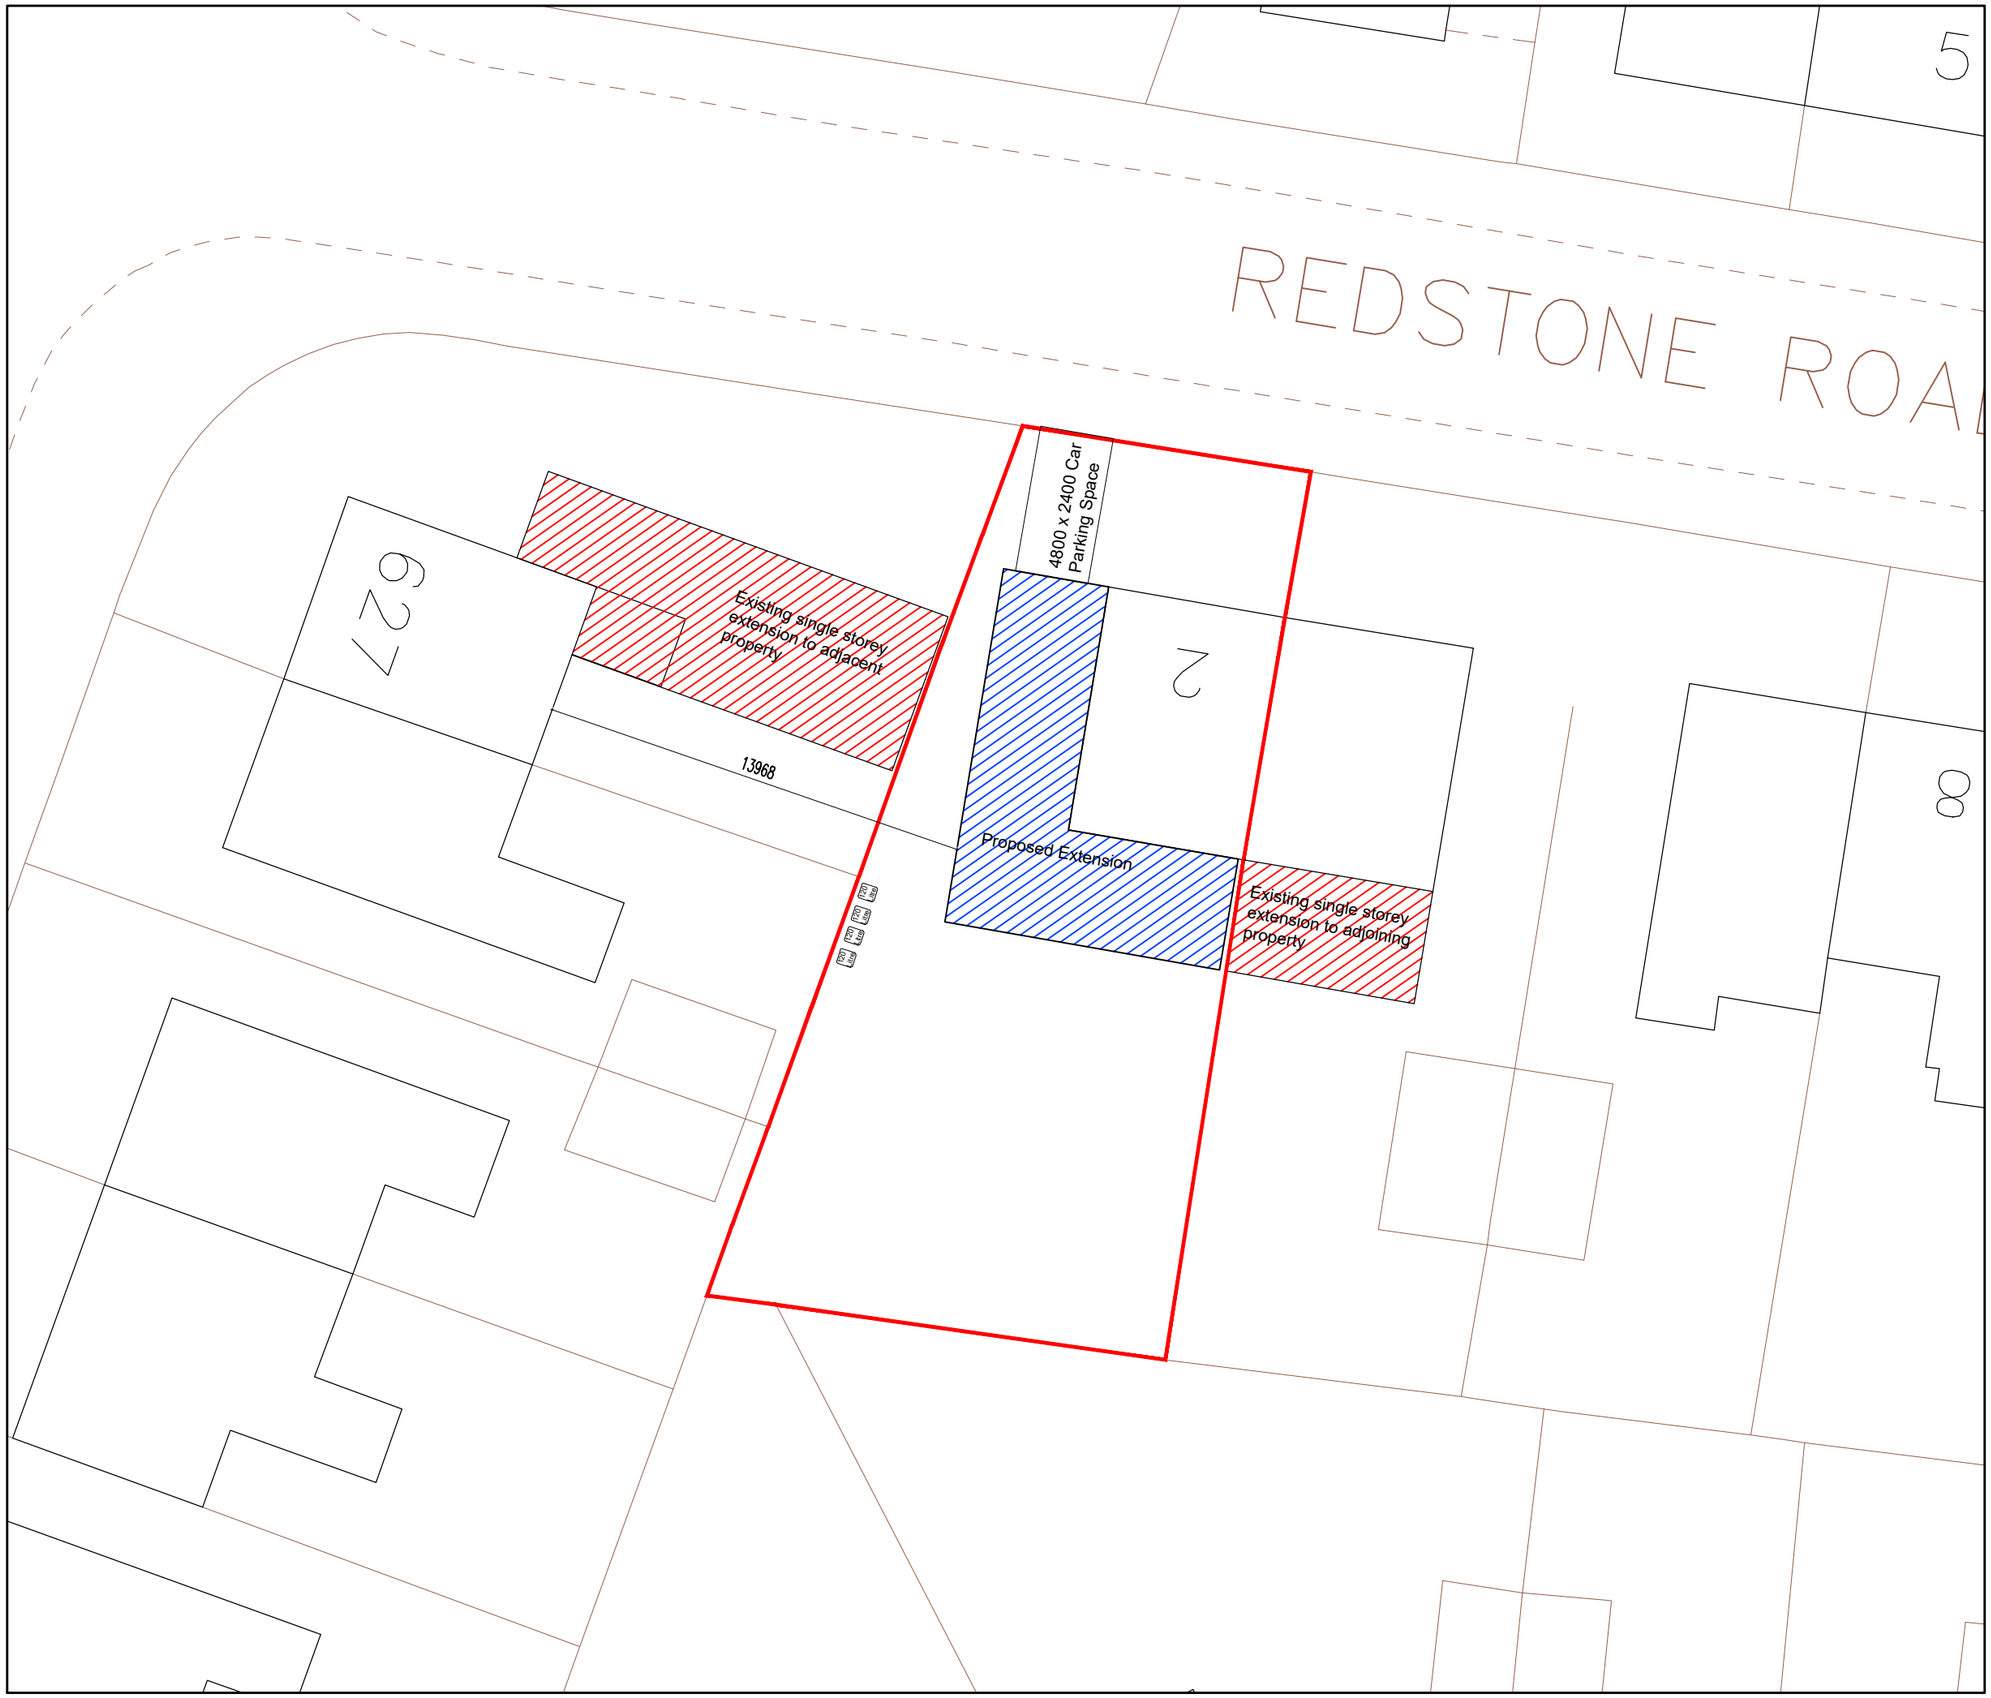

Rev	Ammendment	Date
A	Side extension reduced to 3480mm	22.11.23

NK ARCHITECTS

t 0161 8501045
m 07814 024033
e info@nk-architects.com
w www.nk-architects.com

PROJECT:
EXTENSION TO SIDE AND REAR

ADDRESS:
2 REDSTONE ROAD, MANCHESTER

DRG:
BLOCK PLAN SHOWING PROPOSED EXTENSION

DRG STATUS:
PLANNING SUBMISSION

DATE:	Oct 2023	DRAWN:	ANK
SCALE:	1:200	CHECKED:	ANK
SIZE:	A3	DRG NO:	143.04A

COPYRIGHT © 2007 NK ARCHITECTS (MCR) LIMITED. ALL RIGHTS RESERVED. REFER TO DIMENSIONS AND DO NOT SCALE.