


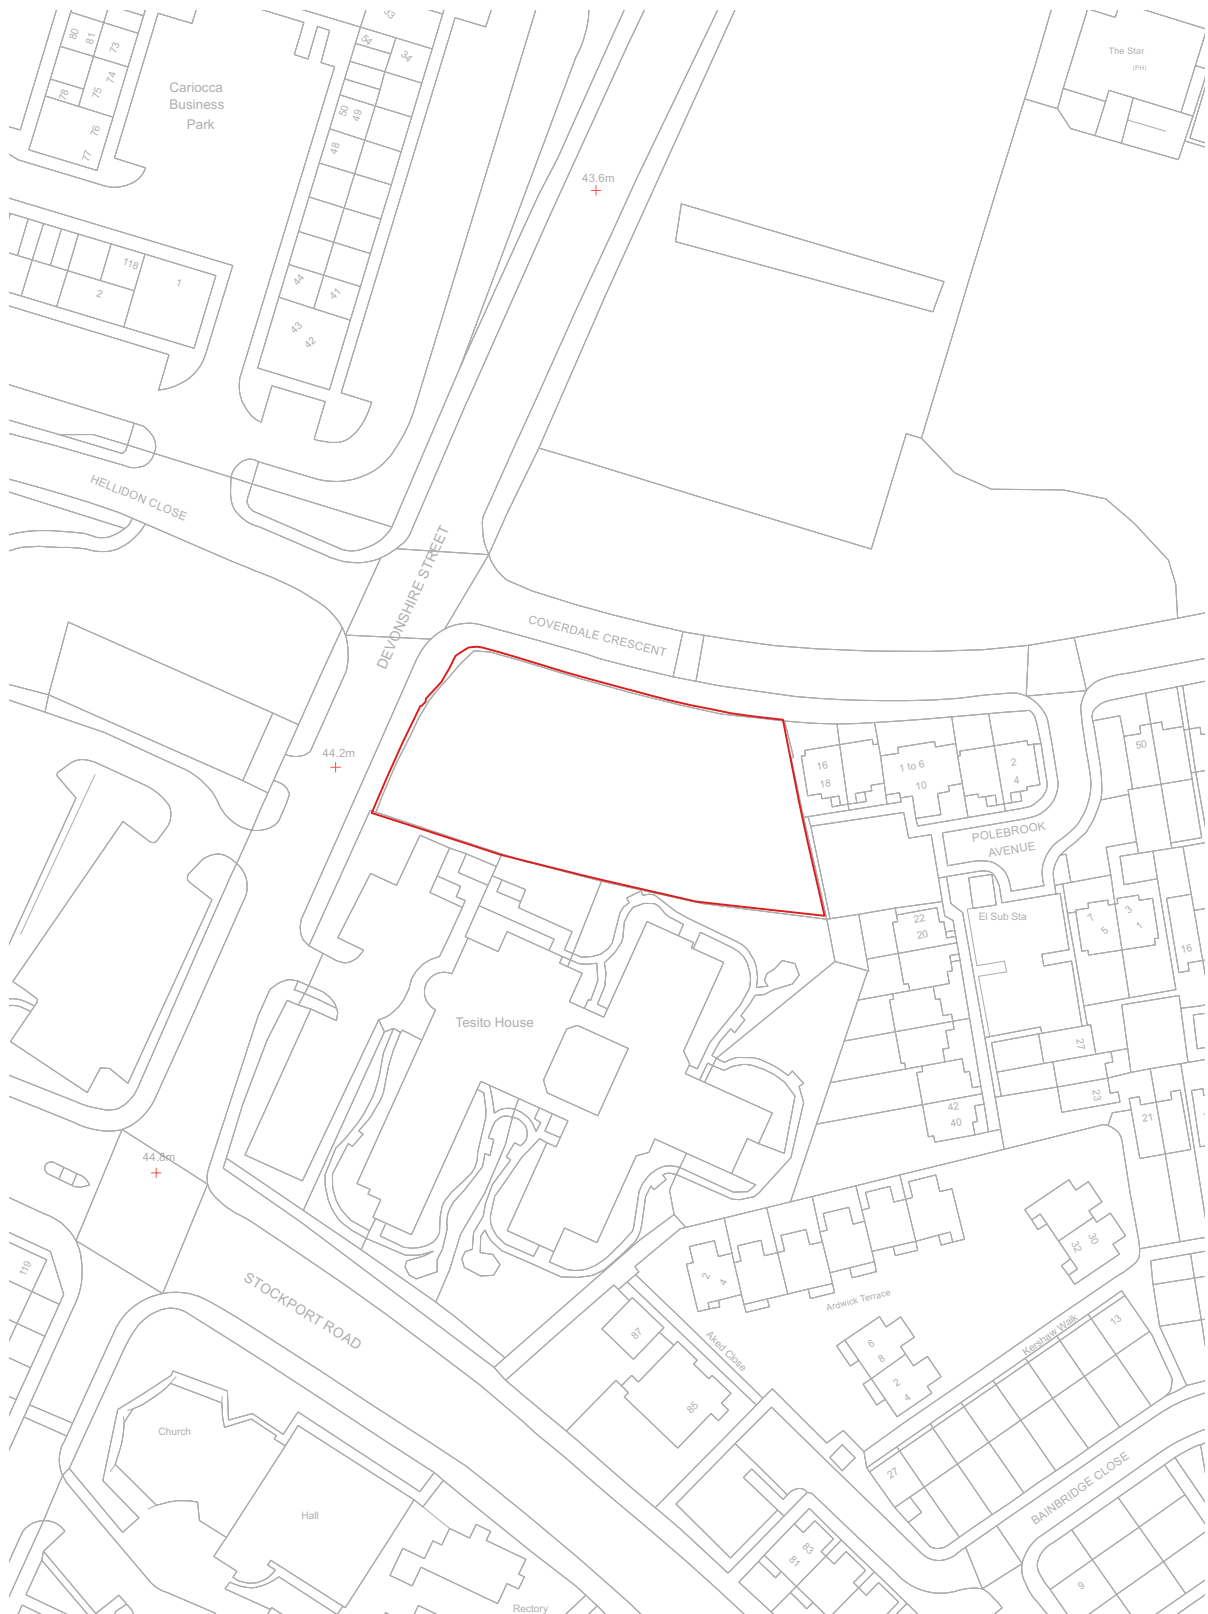

Drawing Title: Location Plan
Date: 06/06/2023
Drawing no: 1326-001
Scale: 1:1250 @ A3
Drawn: NS

revision:
revision notes:



DK-Architects

26 Old Haymarket
Liverpool
L1 6ER

0151 231 1209 T
mail@dk-architects.com E
www.dk-architects.com W

0m 12.5m 25m 62.5m