


0m 1m 2m 3m 4m 5m

VISUAL SCALE 1:100 @ A3

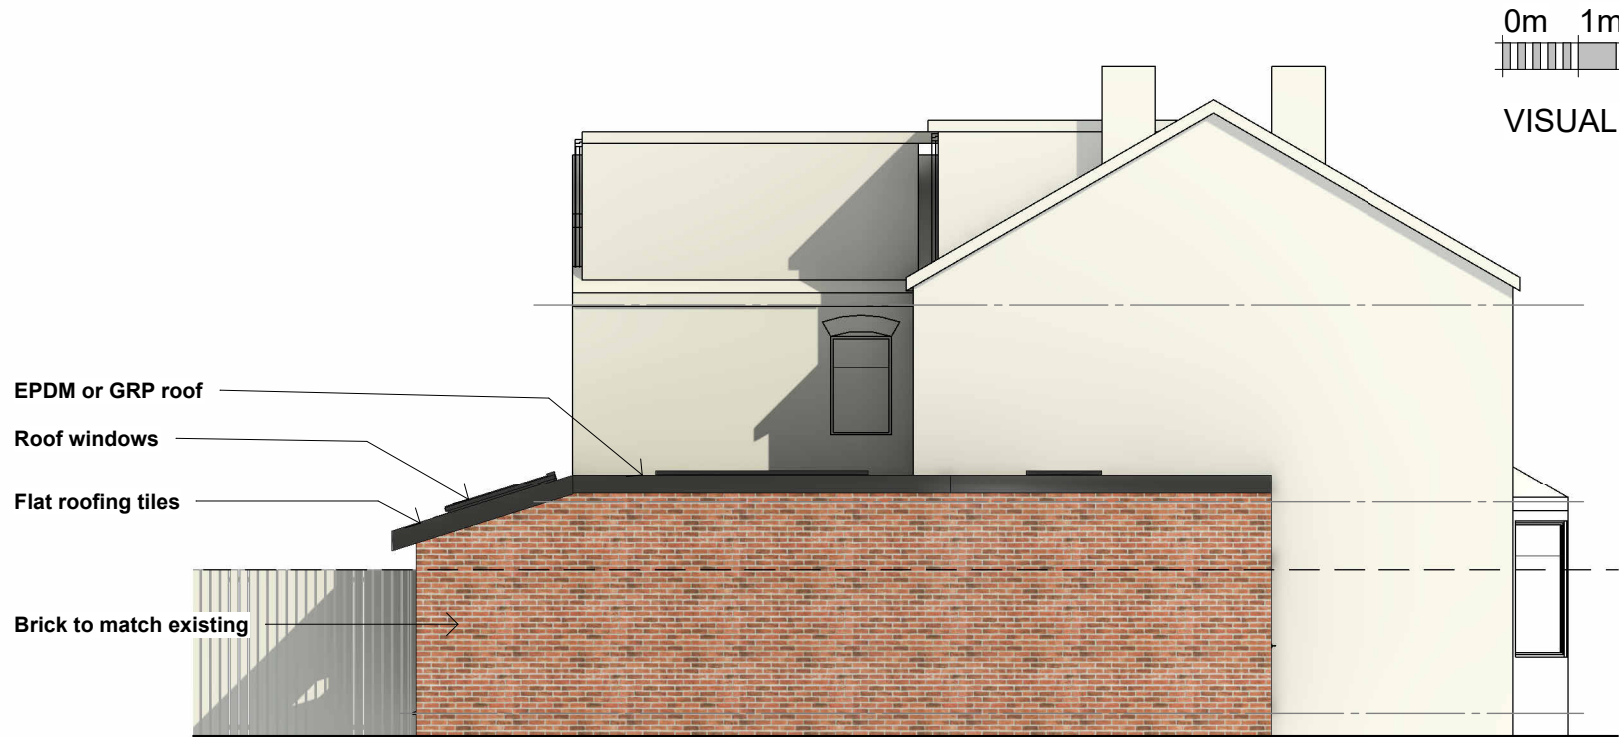


01_P-Elevation
1 : 100



02_P-Elevation
1 : 100



03_P-Elevation
1 : 100

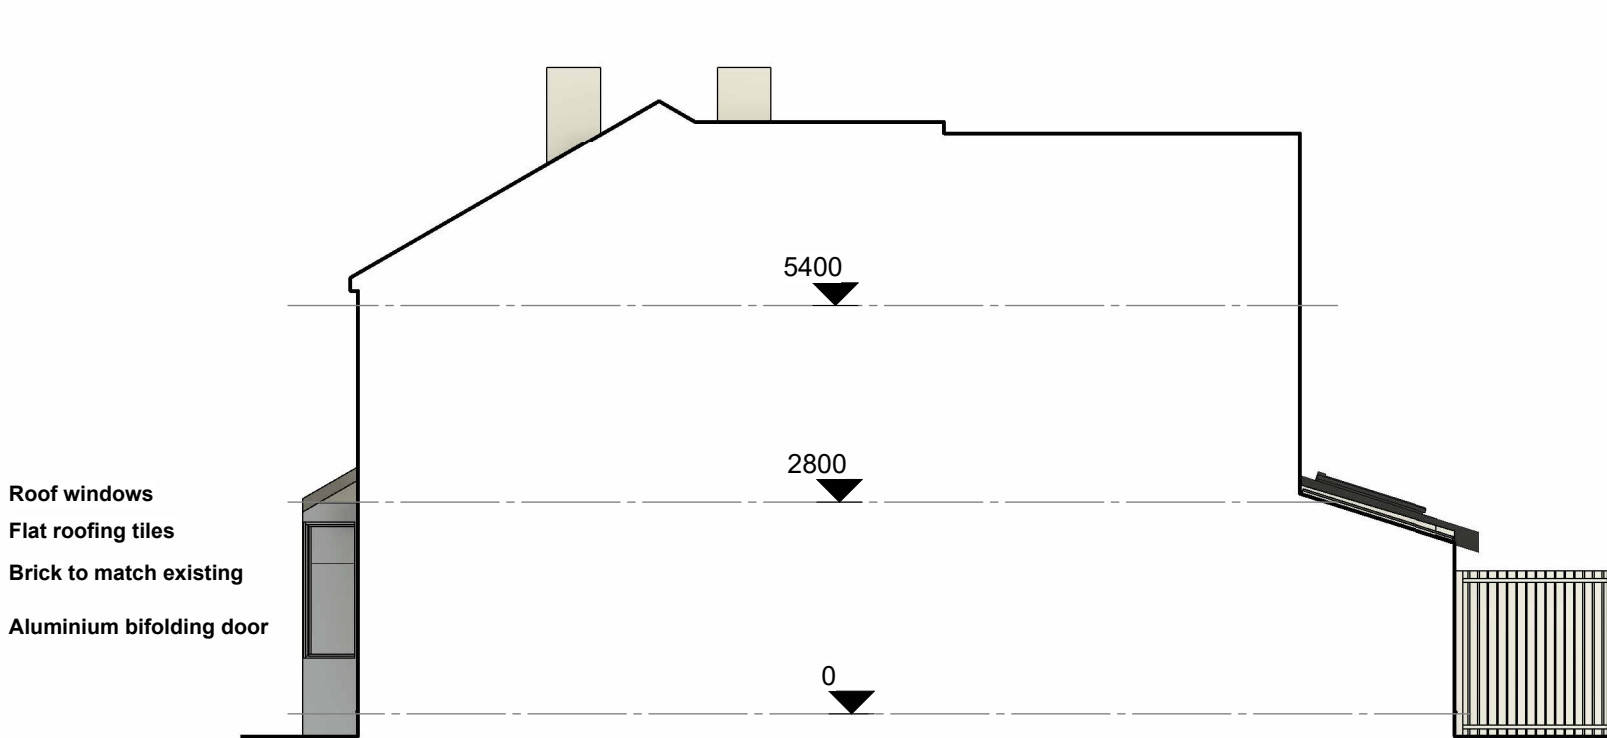

04_P-Elevation
1 : 100

COPYRIGHT © ALL RIGHTS RESERVED BY VIKAS ALYAS LTD. DO NOT SCALE FROM DRAWING. DRAWING INDICATES DESIGN INTENT ONLY. REPORT ANY DISCREPANCIES TO CLIENT / VA LTD. NOT TO BE USED FOR CONSTRUCTION UNLESS STATED SO. TO BE READ IN CONJUNCTION WITH OTHER DRAWINGS OR SPECIFICATION WHERE PROVIDED.



0161 511 8479

vikas@architek.uk
916 Stockport Road, Levenshulme, Manchester, M19 3AB

No.	Description	Date
P1	Issue to Planning	31.07.2024

PROJECT	
Part two/single storey rear extension and single storey side extension	
Manchester City Council	PURPOSE OF ISSUE
	PLANNING

ADDRESS	
104 Longford Road, Chorlton, Manchester M21 9NP	
SHEET	Proposed Elevations

CLIENT		
Baljinder Brennan		
Date	Project number	Scale (@ A3)
02.01.2024	1254	1 : 100
Drawn by	DRAWING NUMBER	
VA	A105	
Checked by		REV
VA		P1