


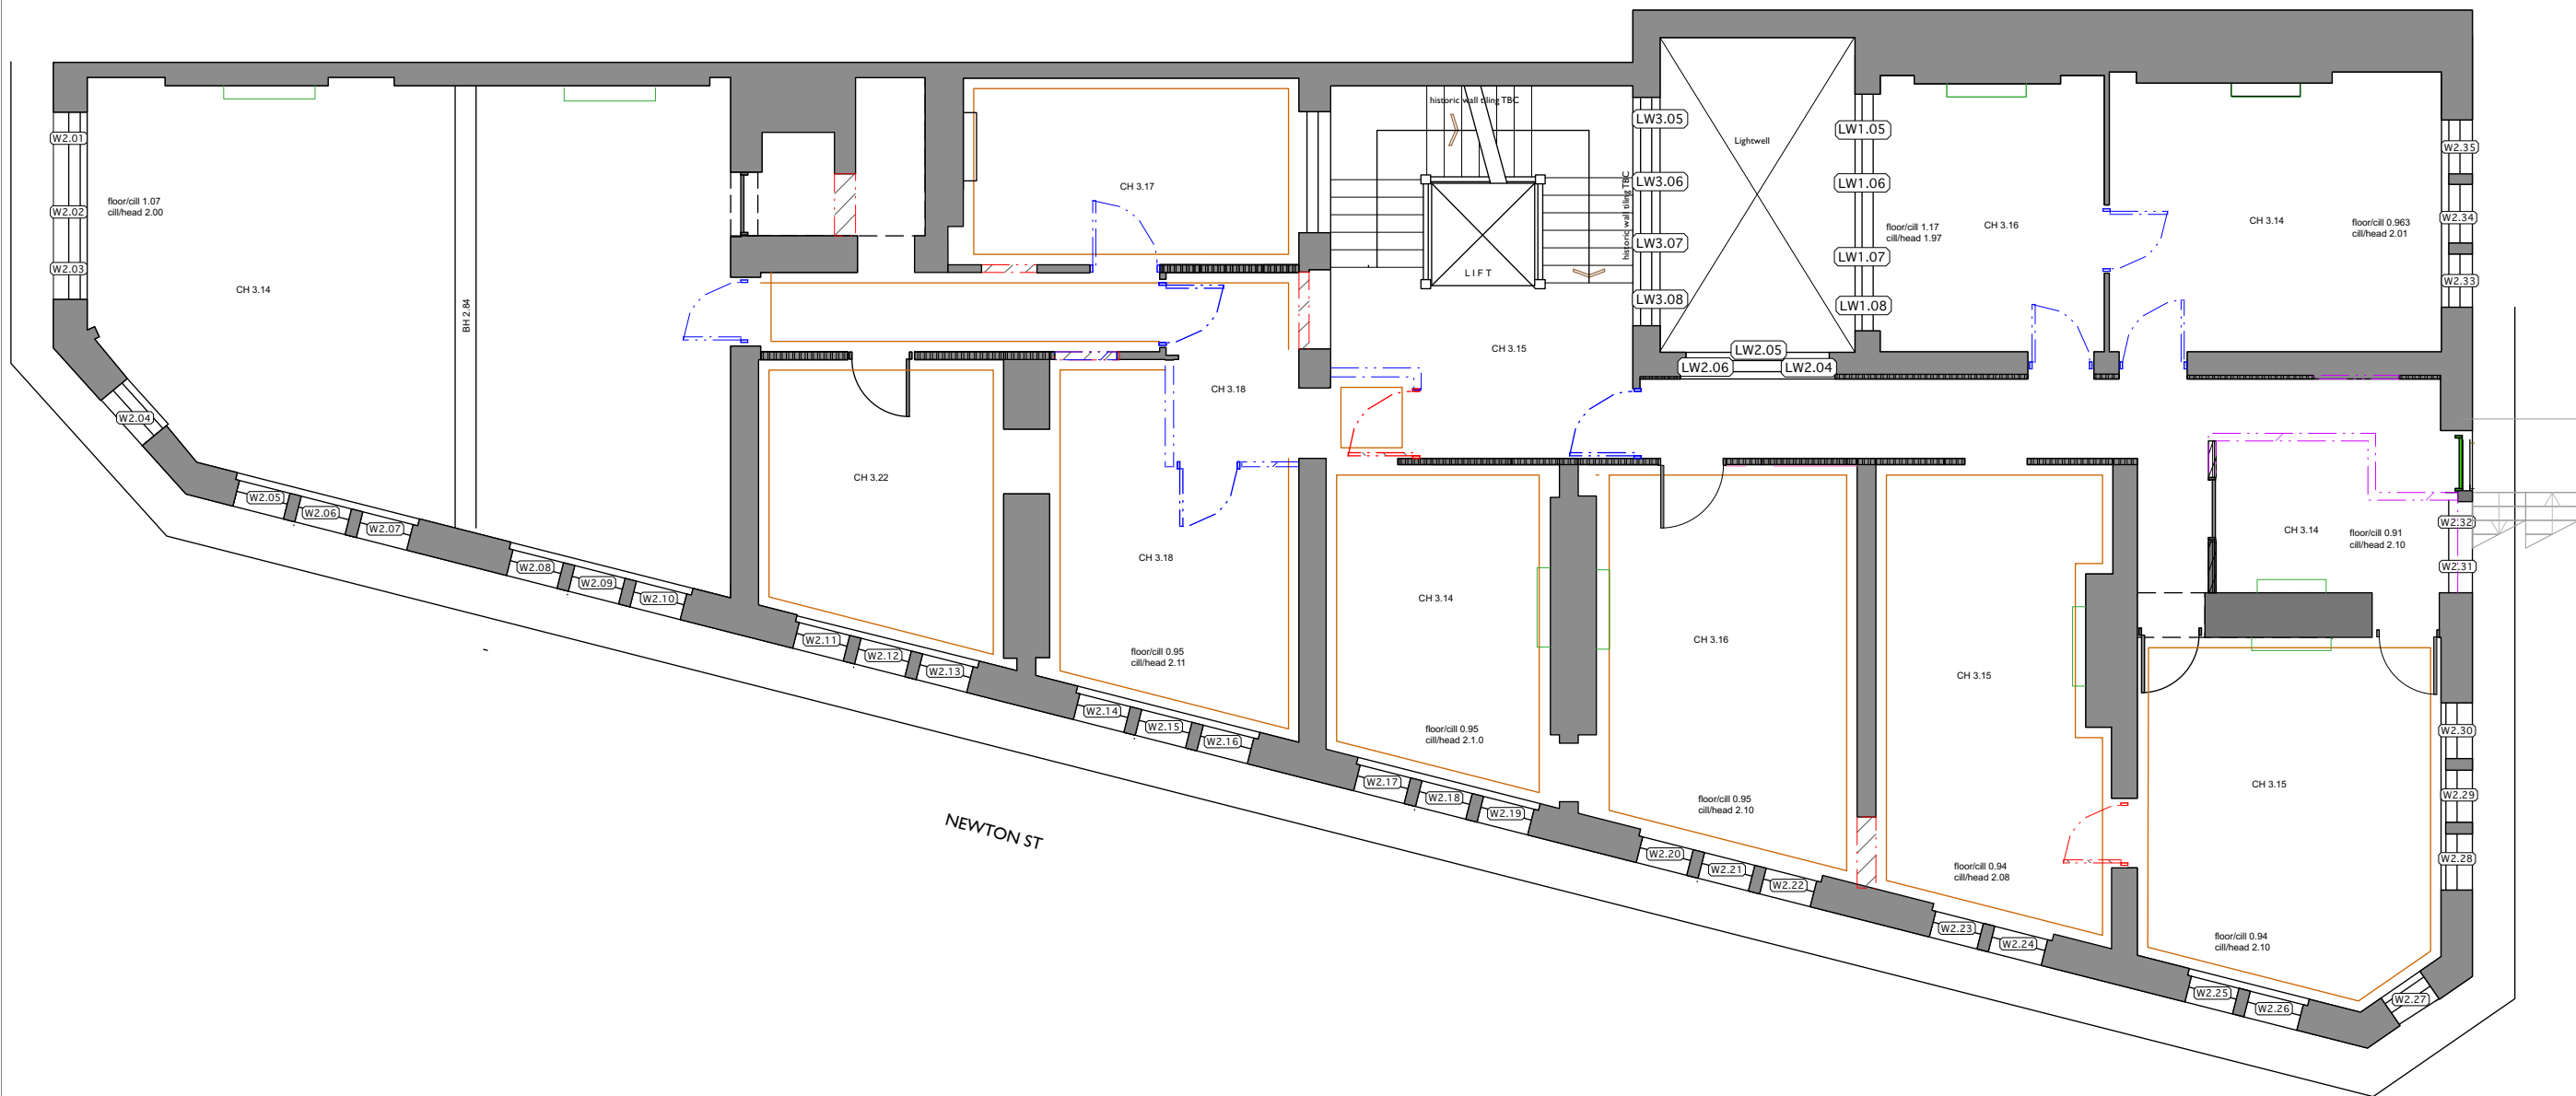

- Existing
- Proposed
- Existing to be Removed (contemporary)
- Existing to be Removed (circa 1930s)
- Existing to be Removed (pre 1930s)
- Historic panelled wall - circa C19th
- Historic panelled wall - circa 1930s
- Historic coving shown indicatively
- Existing door (historic)
- Existing door (non historic)
- Existing door (type tbc)
- NB additional features not picked up by survey - positions not measured.

NB: All cornice positions shown indicatively only

Non-historic skirting

B	Layouts amended	RG
22/08/2023		
A	Strip-Out Updated following RG planners comments	
11.07.23		
Rev	Note	DRN CHK

St Margarets, Manchester
For Charlotte Street

2nd Floor Strip-out

scheme 1907
drwg no. P(131)
revision B

scale 1:100 @ A3
date first drawn Sept 2020
drawn HKW

SK sketch E existing P proposed T tender C construction FI final issue

www.ateliermb.co.uk
t 0161 236 0051
e architect@ateliermb.co.uk