



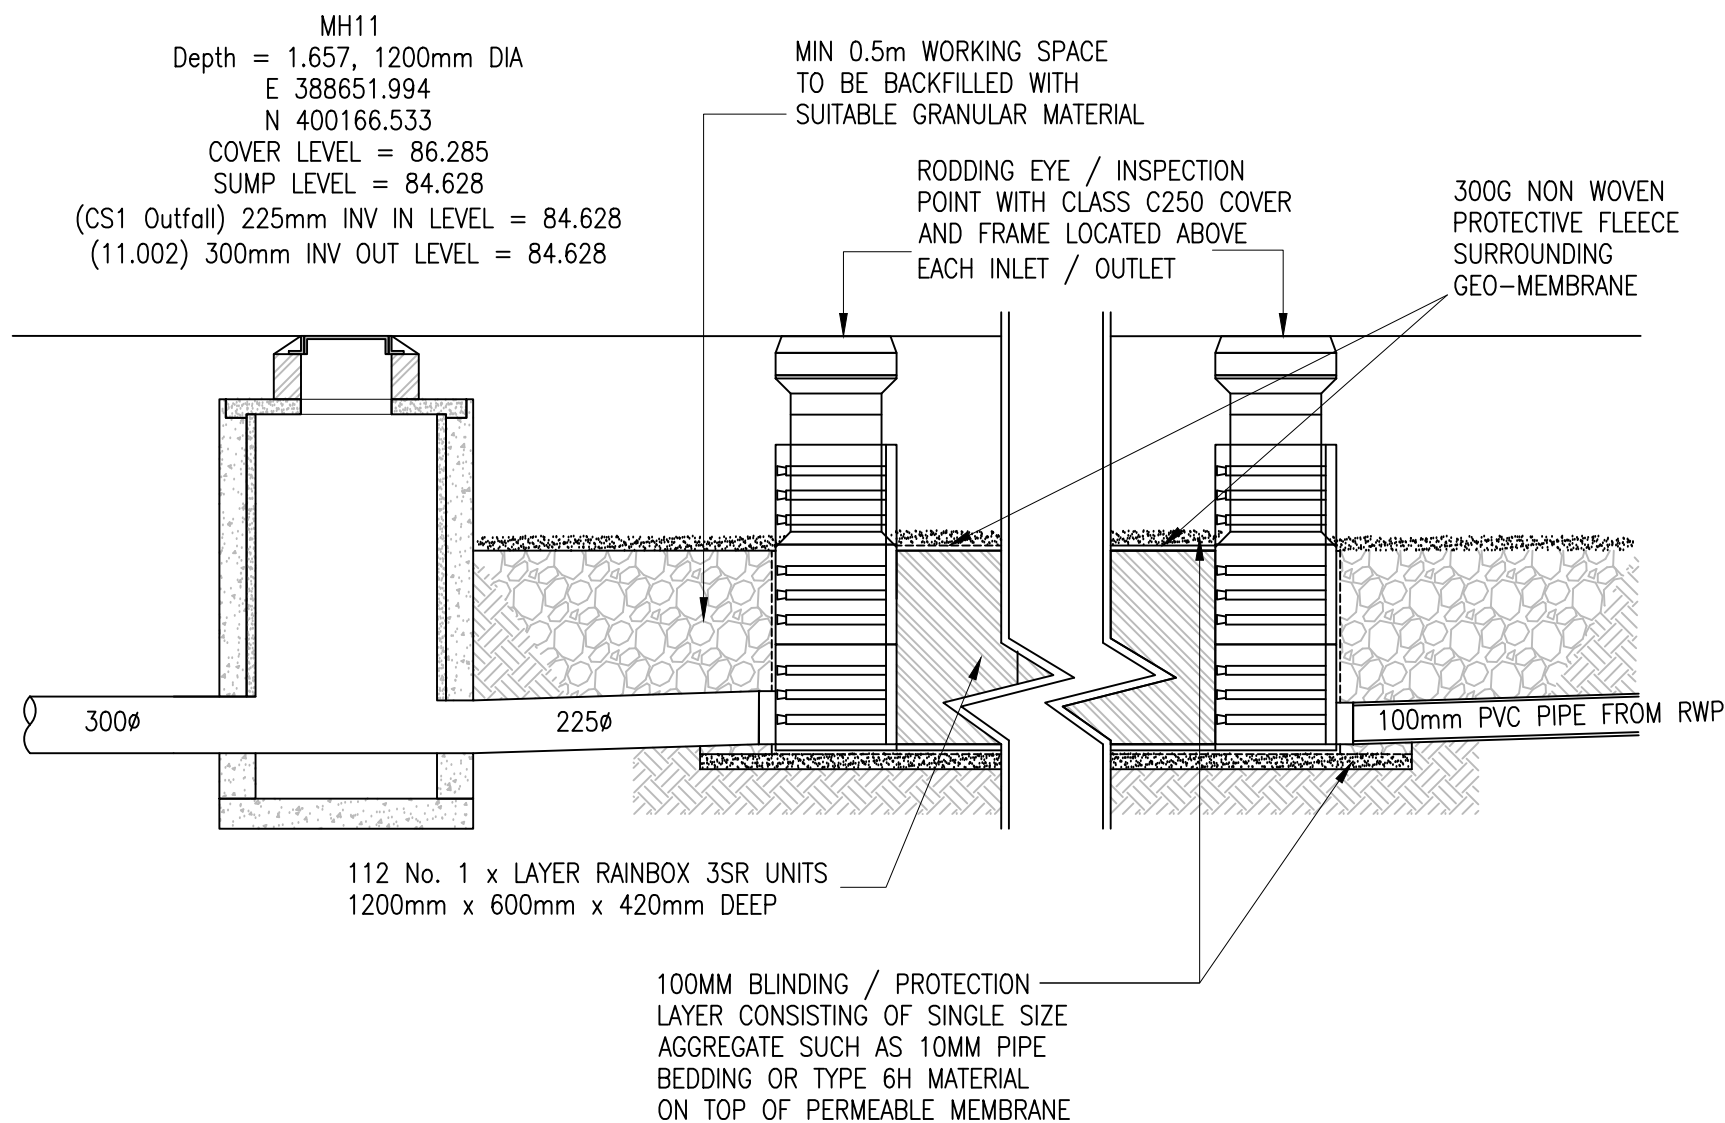

1. ALL DIMENSIONS IN MILLIMETRES UNLESS STATED OTHERWISE
2. ALL LEVELS AND DATUMS IN METRES UNLESS STATED OTHERWISE
3. ALL DIMENSIONS, LEVELS AND DATUMS TO BE CONFIRMED ON SITE, PRIOR TO FABRICATION AND CONSTRUCTION
4. ALL BUILDING WORKS TO BE CARRIED OUT IN ACCORDANCE WITH THE BUILDING REGULATIONS AND THE CIVIL, STRUCTURAL AND ARCHITECTURAL SPECIFICATIONS.
5. ALL EXTERNAL WORKS TO BE CARRIED OUT IN ACCORDANCE WITH THE SPECIFICATION FOR HIGHWAY WORKS.
6. ROAD MARKINGS TO BE WHITE THERMOPLASTIC SCREEN IN ACCORDANCE WITH TRAFFIC SIGNS REGULATIONS & GENERAL DIRECTIONS 2016
7. BOND COAT SHALL BE APPLIED BETWEEN CONSTRUCTION LAYERS IN ACCORDANCE WITH SPECIFICATION FOR HIGHWAY WORKS.
8. WHERE REQUIRED, EDGE OF CARRIAGEWAY REINSTATEMENT SHALL BE AGREED WITH LOCAL HIGHWAY AUTHORITY ENGINEER PRIOR TO COMPLETION.
9. EXISTING 30 SURFACE MODEL PRODUCED FROM TOPOGRAPHICAL SURVEY DATED AUGUST 2012.
10. EXISTING TOPOGRAPHICAL SURVEY SHIFTED TO ORDNANCE SURVEY COORDINATES, THEN RAISED TO TIE LEVELS.
11. FINISHED FLOOR LEVELS TAKEN FROM 04 JUNE, DOCUMENT 132 AND ADJUSTED TO TIE IN TO TOPOGRAPHICAL SURVEY LEVELS. (BLOCK E TBM WAS ASSUMED 100m AOD, NEW BLOCK E REDUCED LEVEL IS 87 000m AOD, ALL OTHER LEVELS RELATIVE TO NEW BLOCK E REDUCED LEVEL)
12. PROPOSED LAYOUT TAKEN FROM LES FOEY DRAWING, DATED APRIL 2016.
13. INVERT LEVELS OF EXISTING ADOPTED DRAINAGE TO BE CONFIRMED ON SITE PRIOR TO CONSTRUCTION AND ANY DISCREPANCIES REPORTED TO THE ENGINEER.

D246-KGB-00-XX-DR-D-0506
PROPOSED DRAINAGE
STANDARD DETAILS, SHEET 2 OF 3

Pipe Name	Size (mm)	Plan Length (m)	Slope	End Invert Connection
A1 Outfall	100	1.983	1:5	IC13A
A2 Outfall	100	4.021	1:85	IC10
B1 Outfall	100	2.187	1:3	MH09
B2 Outfall	100	3.397	1:6	MH09
C1 Outfall	100	2.252	1:7	MH09A
C2 Outfall	100	2.107	1:8	MH09B
D1 Outfall	100	4.251	1:4	IC04
D2 Outfall	100	1.934	1:1	MH01E
E1 Outfall	100	2.758	1:2	MH01D
E2 Outfall	100	2.589	1:2	IC03C
F1 Outfall	100	3.260	1:3	IC03C
F2 Outfall	100	2.301	1:3	IC03B
G1 Outfall	100	2.203	1:3	IC03B
G2 Outfall	100	2.043	1:4	IC03A

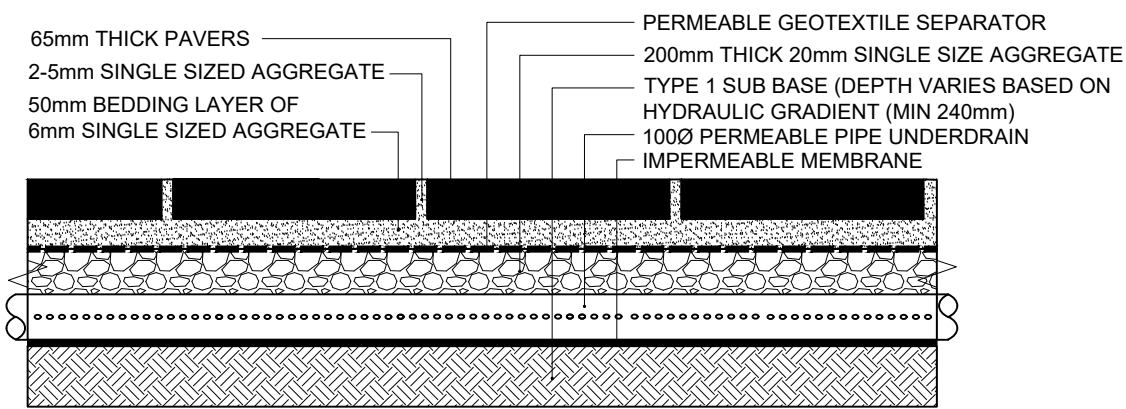

	REV	DESCRIPTION	DRAWN	INITIALS	DATE	Dwg STATUS	CHECKED BY	DATE	<i>KGB Infrastructure</i> North Mersey Business Centre Woodward Road Knowsley Industrial Park Kirkby, Liverpool L33 7UY Tel: 0151 547 2508 Mobile: 07808 162 303 email: kgbinfrastructure@btinternet.com	JOB TITLE	TERENCE STREET, NEWTON HEATH		CLIENT	SPLASH DEVELOPMENTS LTD	
	P01	ISSUED FOR INFORMATION	CIVIL 3D	KB	16/08/24	Preliminary	KB	16/08/24		DRAWING TITLE PROPOSED DRAINAGE STANDARD DETAILS SHEET 3 of 3					
										SCALE	DRAWN BY	DATE	DRAWING No	REVISION	
											NTS	KB	16/08/2024	D246-KGB-00-XX-DR-D-0507	P01