


SLAB JUNCTION BETWEEN NEW AND EXISTING

BASIC RADON PROTECTION
Provide a 1600g (400 um) radon membrane under floor slab lapped 300mm double welted and taped with gas proof tape at joints and service entry points. Carry membrane over cavity and provide suitable cavity tray and weep holes.

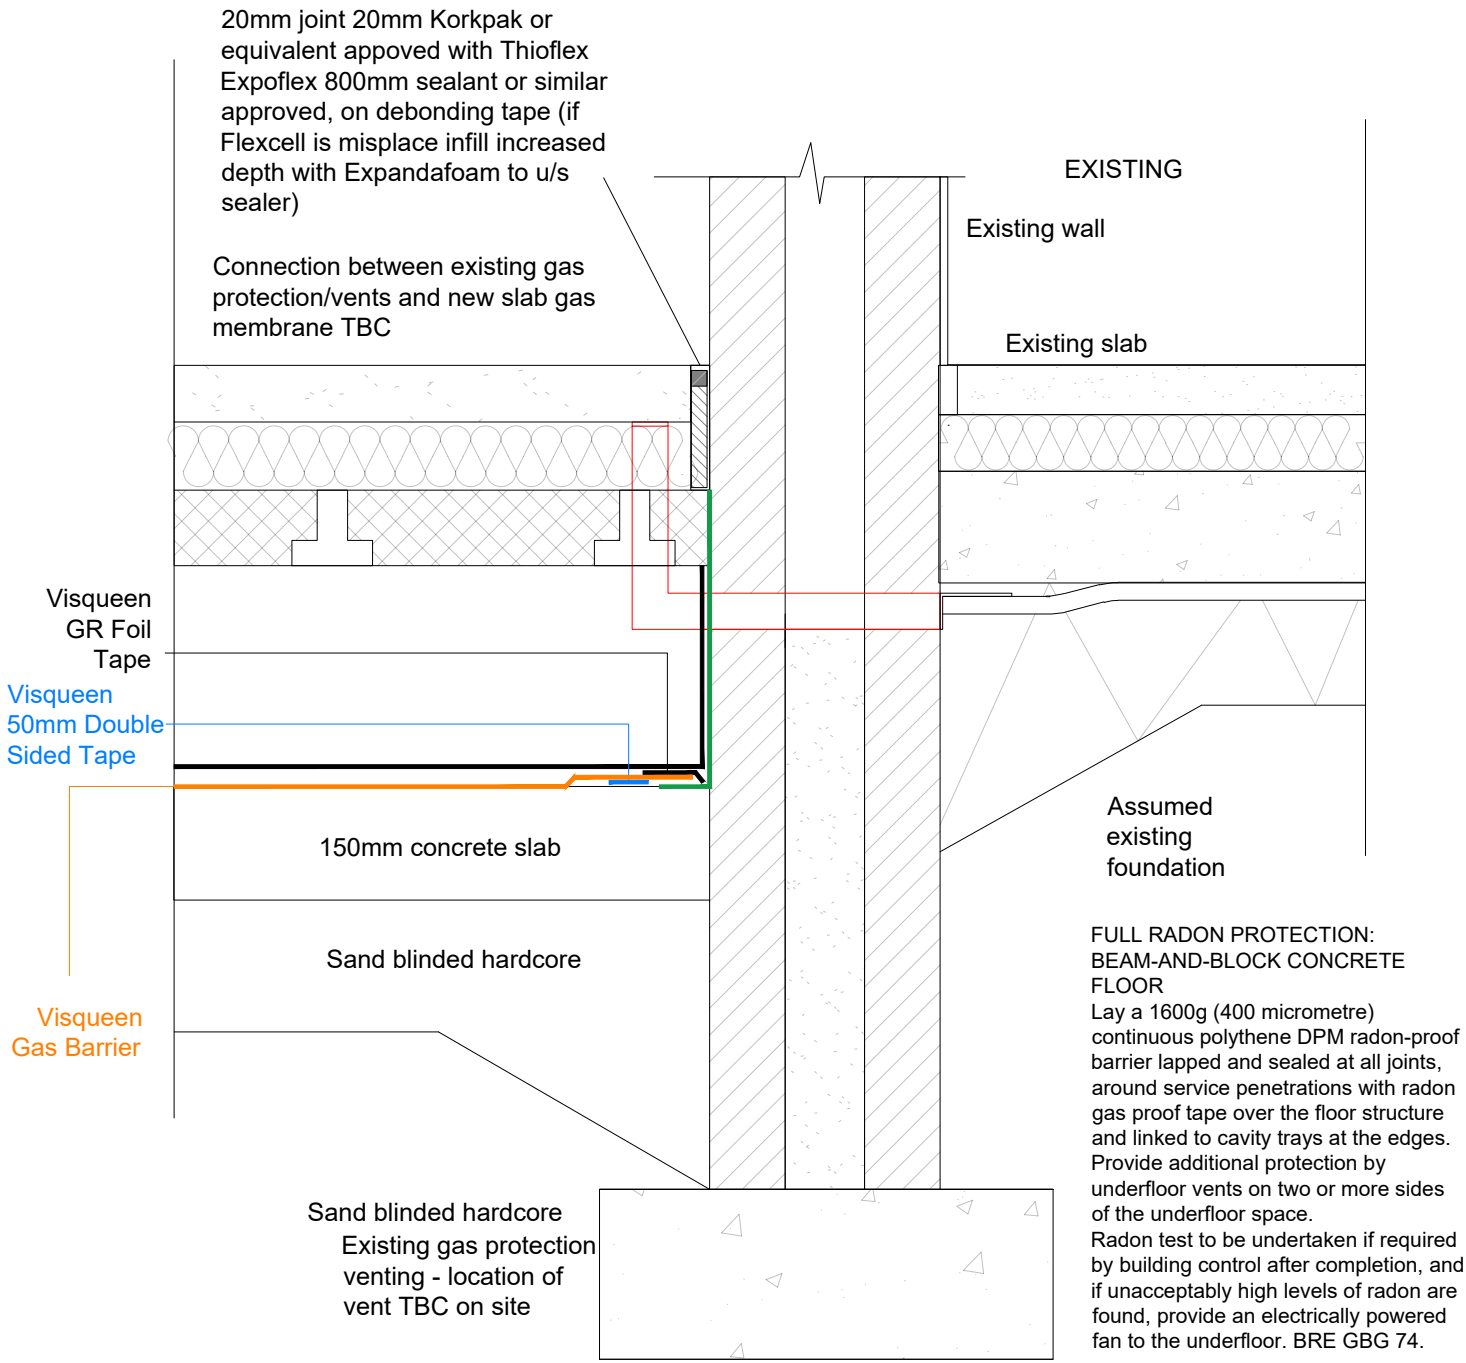

Construction		
Project 81 Ashley Lane, Moston, Manchester		
Title Detailed Drawing 6 - Proprietary Gas Membrane Single Storey Rear Extension (Planning Condition)		
Drawn KO	Date: June 2024	Scale (at A3) 1:10
Dwg no. SK152QT/CONS07		Revision No. -