
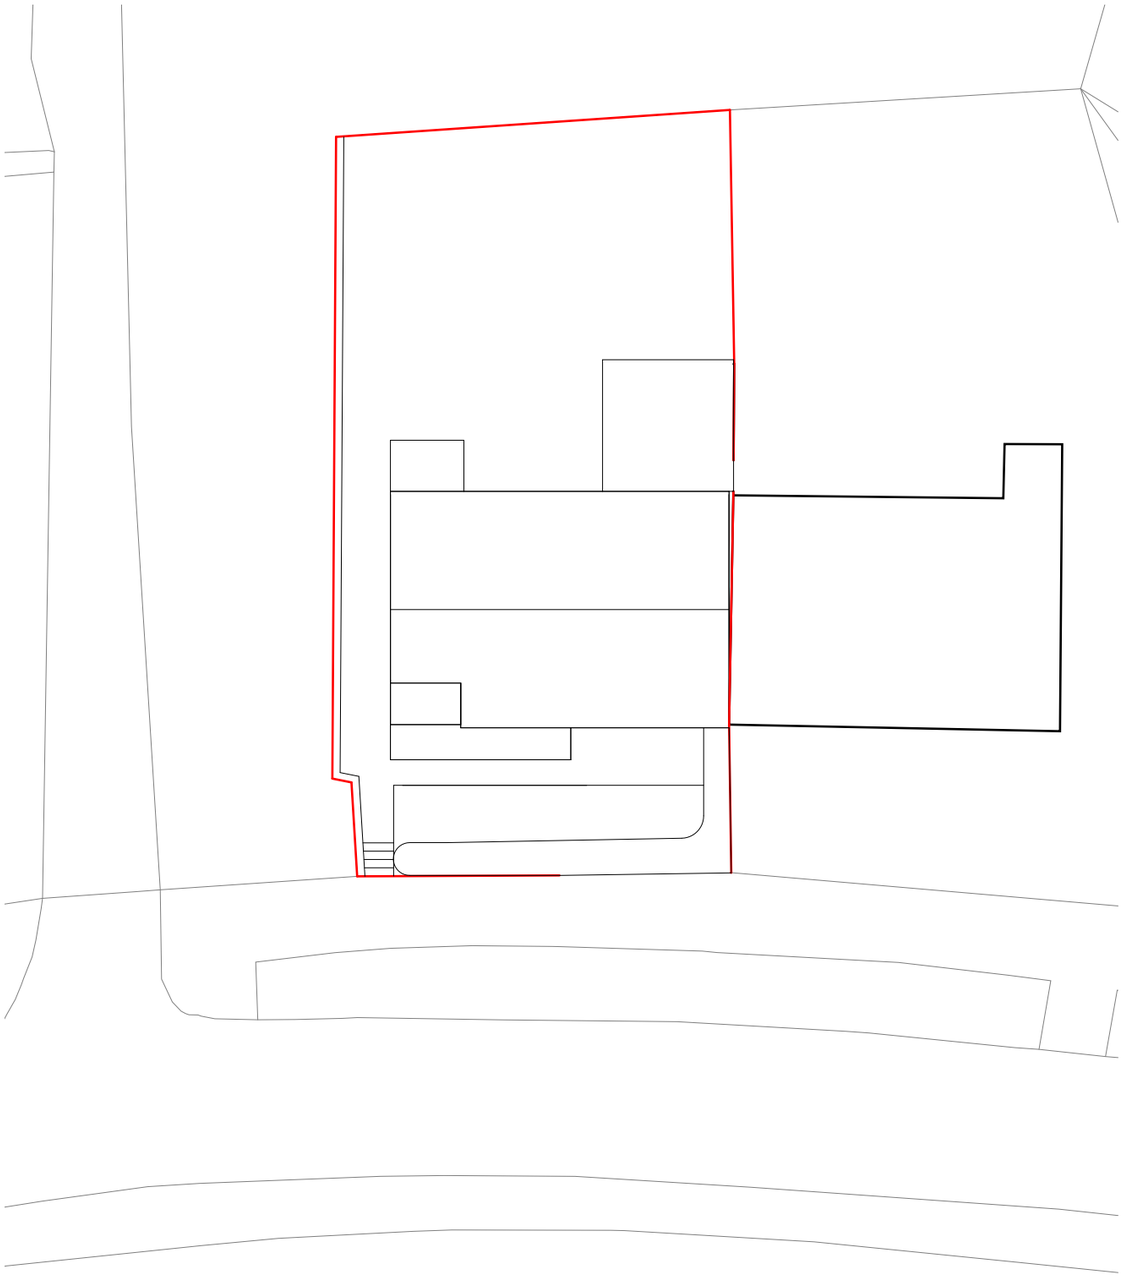


1 **Existing**
1 : 200

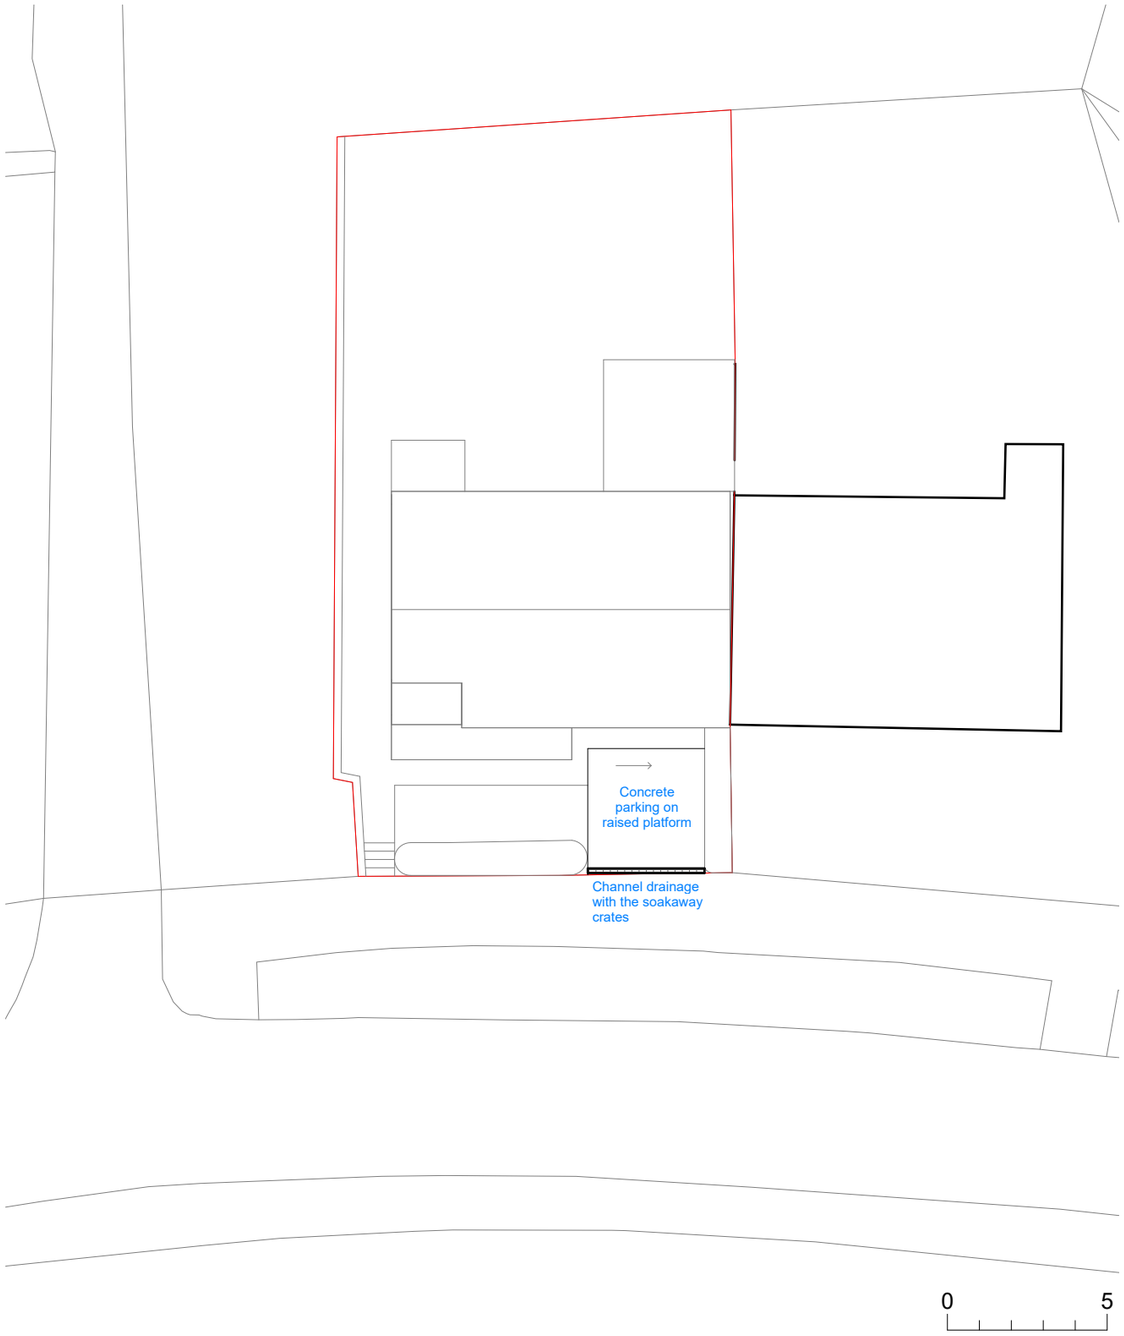

2 **Proposed**
1 : 200

CLIENT:
Howard Fink

© Copyright Diogel Architecture. All dimensions to be checked and verified on site. This drawing is to be read in conjunction with all other relevant drawings and specifications. Any discrepancies in the drawings are to be reported immediately to Diogel Architecture. This drawing is not to be used for construction or sales purposes unless marked 'issued for construction'.

Dimensions and area schedules are subject to change.

DIOGEL
Your Home, Your Safe Place, Your World
adam@diogelarchitecture.co.uk / +44 (0)1248 800 321

REV	DESCRIPTION	DATE


10 Poolton Road
M9 8WH
Site Layout Plan

REVISION

SCALE: 1 : 200

DRAWN: BA


JOB / DRAWING No.
1257-02-02-01

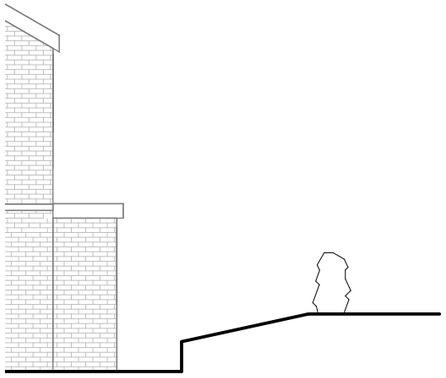

1 Left Hand Side
1 : 100



2 Front
1 : 100

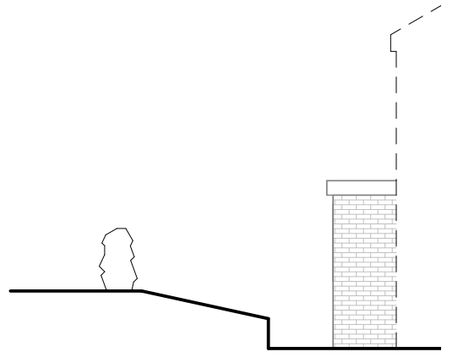

3 Right Hand Side
1 : 100

0 5

CLIENT:

Howard Fink

© Copyright Diogel Architecture. All dimensions to be checked and verified on site. This drawing is to be read in conjunction with all other relevant drawings and specifications. Any discrepancies in the drawings are to be reported immediately to Diogel Architecture. This drawing is not to be used for construction or sales purposes unless marked 'issued for construction'.

Dimensions and area schedules are subject to change.

DIOGEL

Your Home, Your Safe Place, Your World

adam@diogelarchitecture.co.uk / +44 (0)1248 800 321

REV	DESCRIPTION	DATE

10 Poolton Road
M9 8WH
Existing Elevations


REVISION

SCALE: 1 : 100

DRAWN: BA

JOB / DRAWING No.


1257-02-04-01

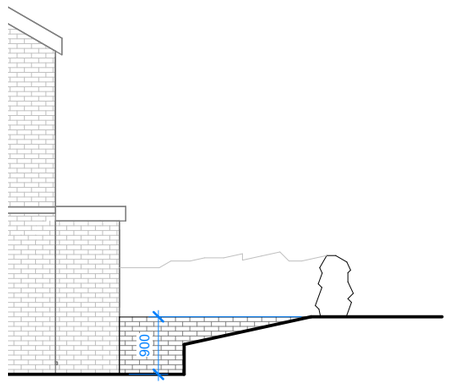

1 Left Hand Side
1 : 100



2 Front
1 : 100

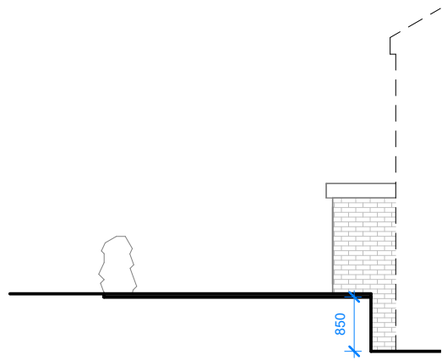

3 Right Hand Side
1 : 100

0 5

CLIENT:

Howard Fink

© Copyright Diogel Architecture. All dimensions to be checked and verified on site. This drawing is to be read in conjunction with all other relevant drawings and specifications. Any discrepancies in the drawings are to be reported immediately to Diogel Architecture. This drawing is not to be used for construction or sales purposes unless marked 'issued for construction'.

Dimensions and area schedules are subject to change.

DIOGEL

Your Home, Your Safe Place, Your World

adam@diogelarchitecture.co.uk / +44 (0)1248 800 321

REV	DESCRIPTION	DATE

10 Poolton Road
M9 8WH
Proposed Elevations

REVISION

SCALE: 1 : 100

DRAWN: BA

JOB / DRAWING No.

1257-02-04-02