



NOTE:DO NOT SCALE FROM THIS DRAWING.ALL DIMENSIONS
TO BE CHECKED ON SITE.TO BE READ IN CONJUNCTION WITH
ALL RELEVANT CONSULTANTS DOCUMENTATION

SCALE 1:50@ A1

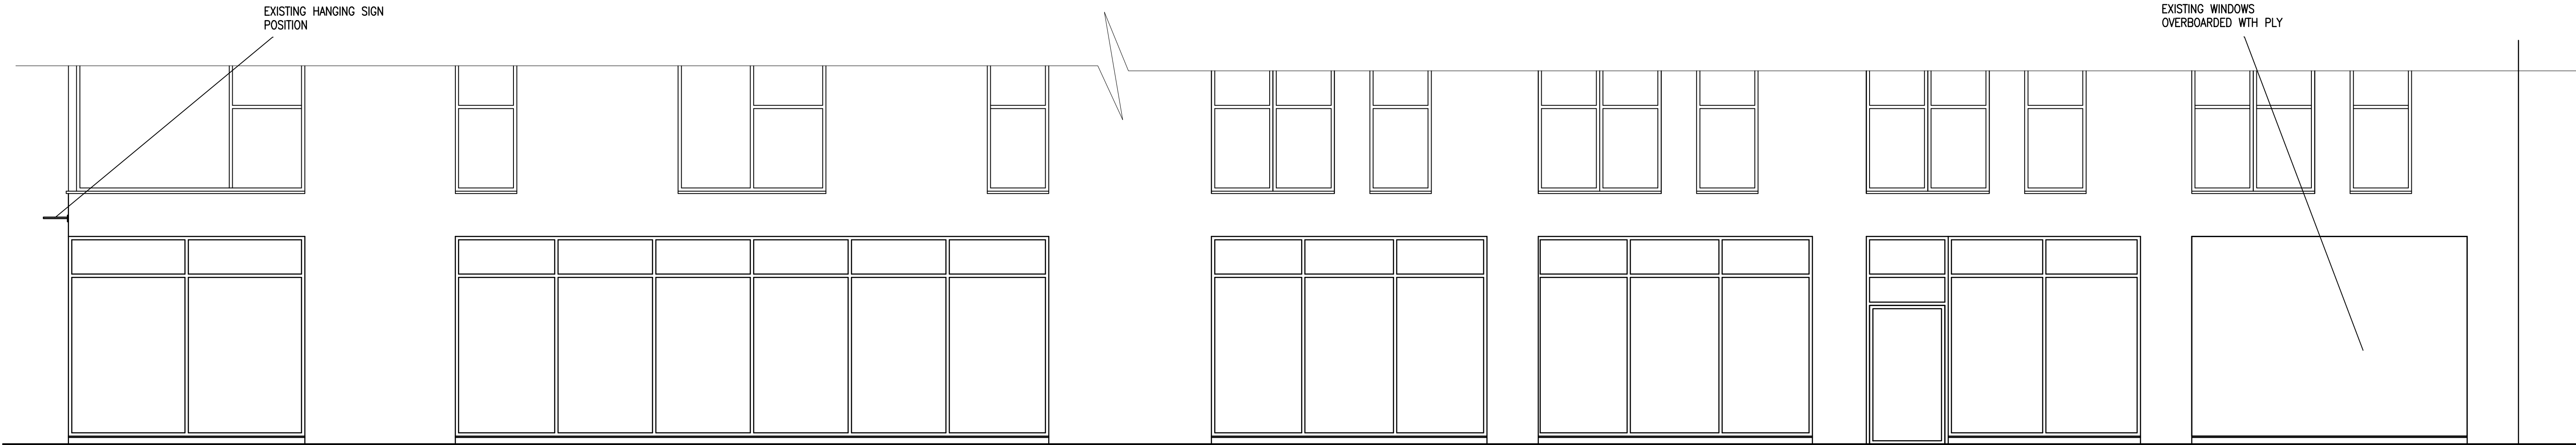

EXISTING COTTON STREET ELEVATION
SCALE 1:50@ A1

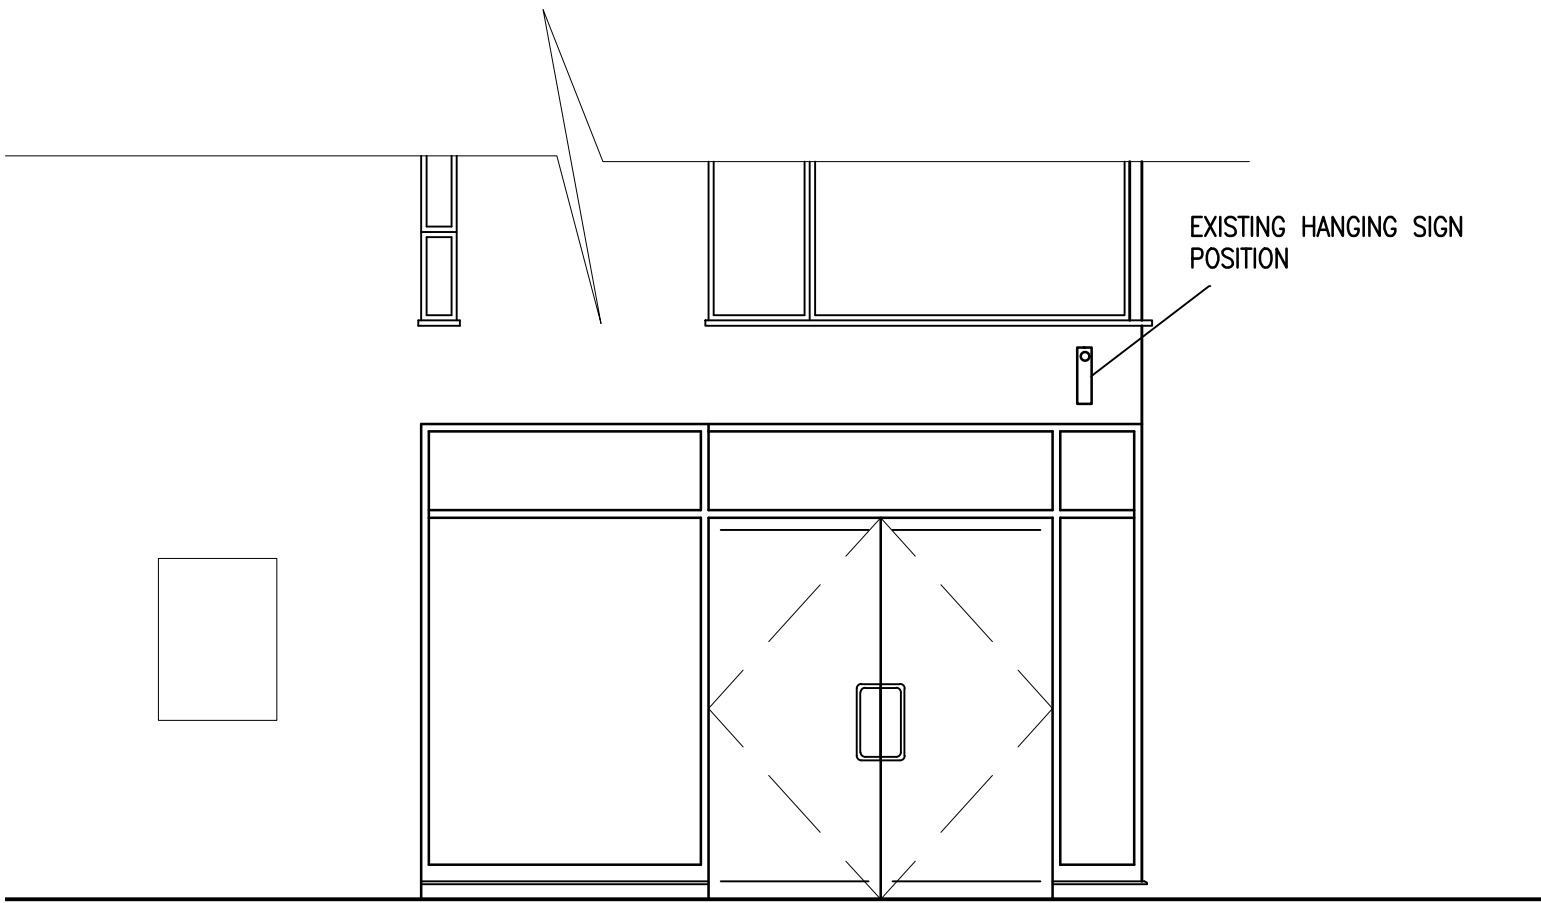

EXISTING BLOSSOM STREET ELEVATION
SCALE 1:50@ A1

REVISIONS:
xxx

iCatch Design
INTERIOR DESIGN

10 KILWORTH AVENUE
SALE, CHESHIRE
M33 4SE
TEL: 07983 539728
WWW.ICATCHDESIGN.CO.UK

Project
AMERICAN PIES
23 BLOSSOM STREET
NORTHERN QUARTER, M4 5EP

Drawing
EXISTING ELEVATIONS

Date JULY 2024 Drawn By SS Scale 1:50@A1

Drawing Status	Drawing No.	Rev No.
INFORMATION	0221.02—16	—

Proposed Elevations

Scale 1:50 @ A1