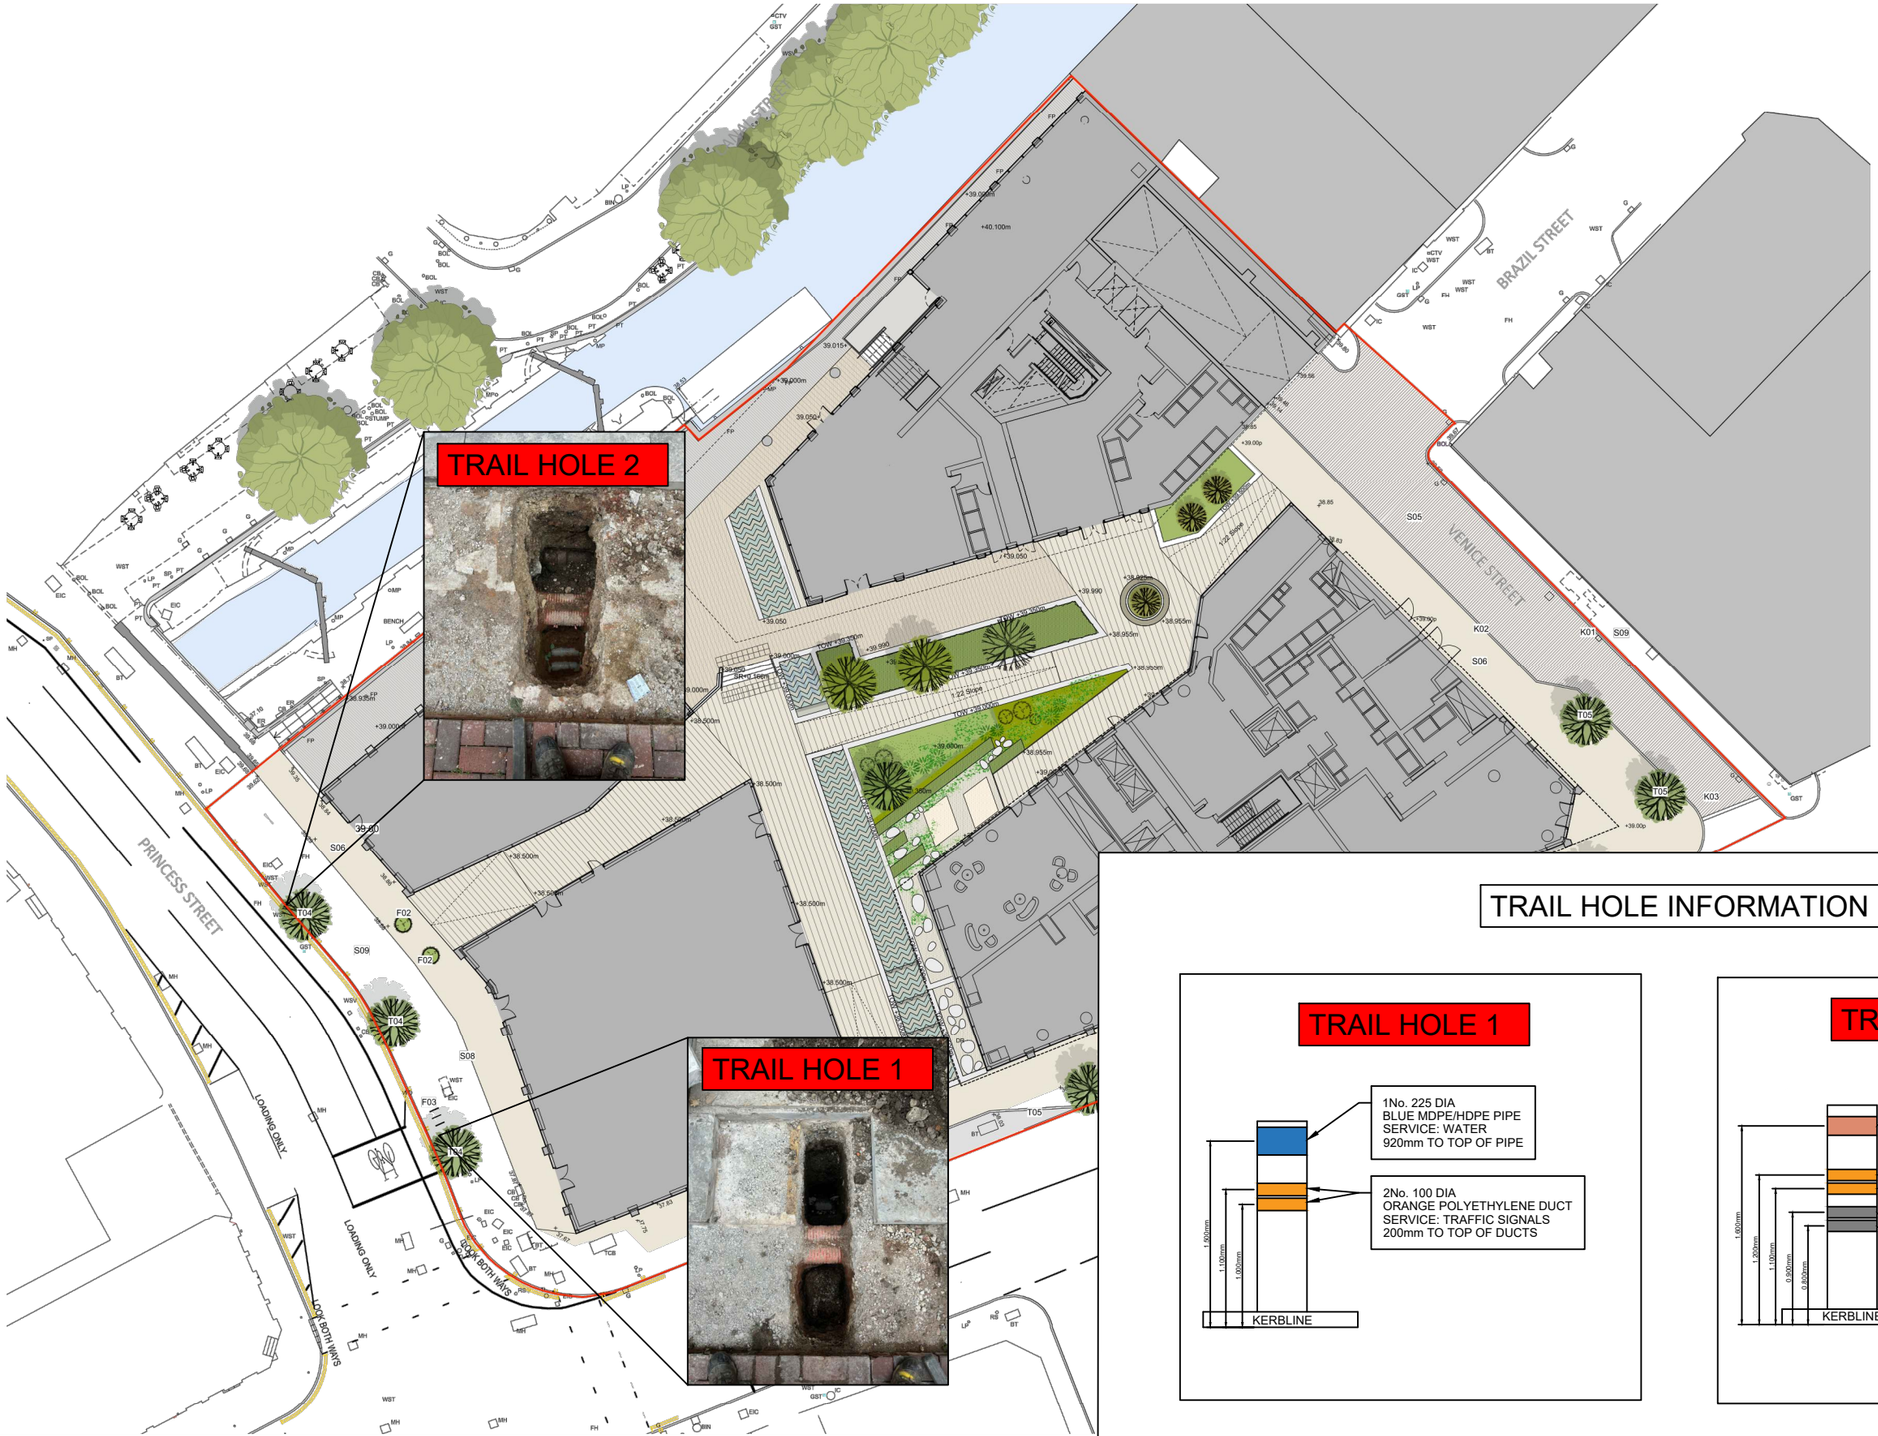


KEY

Surfaces

S04 - Tactile paving. 400x400x50mm units in yorkstone.

S05 - Tegula concrete sett pavers or similar

S06 - Yorkstone slab paving. To match existing in Whitworth Street.

S08 - Line of stainless steel studs at 600 mm centres to demarcate ownership boundary.

S09 - Existing yorkstone surfacing to be retained.

Edges

K01 - Existing kerb to be retained.

K02 - New kerb with 50mm upstand to match existing on Whitworth Street.

K03 - Yorkstone channel. 200mm wide, laid flush.

Structures

F01- Bollard. Stainless steel with mitred top. 1200mm height.

F02 - Planters with specimen shrubs.

F03 - Stainless steel Sheffield type cycle hoops

Soft Landscape

T04 - Betula 'Edinburgh'. 20-25cm RB.

T05 - Acer 'Emerald Queen'. 20-25cm RB.


NOTE: Street tree loctions subject to services. All street trees to be installed with 'Castle' tree grid by GreenBlue Urban or similar. Tree pit to be 1mx3mx1m depth with modular soil structure system e.g Arboraft by Greentech or similar.

Site edged red

TRAIL HOLE INFORMATION

TRAIL HOLE 1

TRAIL HOLE 2

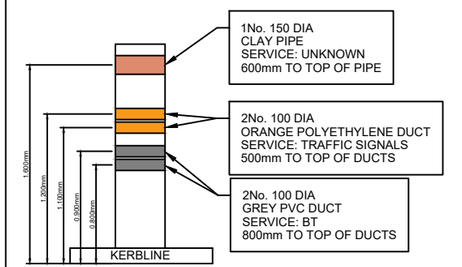

© All information contained within this document remains copyright of Landscape Projects Ltd. and shall not be reproduced without prior consent.

(1) Do not scale from drawings - use written dimensions only. (2) All dimensions are in millimeters unless noted. (3) All dimensions shall be verified on site before proceeding with the work. (4) Landscape Projects shall be notified of any discrepancies. (5) Engineer to specify all sub-bases. Any below ground construction is indicative.

B	RD	2015-12-14	Building layouts updated. Terrace width reduced
A	RD	2015-10-13	Updates to materials
-	AC	2015-10-12	For planning

landscapeprojects
Landscape Architecture & Design
31 Blackfriars Road Salford Manchester M3 7AR
PHONE: 0161 839 8336 FAX: 0161 839 7155
EMAIL: post@landscapeprojects.co.uk

Project Title: **Priness Street & Whitworth Street Corner**
Manchester

Drawn Date: 2015-06-04 | Drawn: RD | Checked: NCS

Scale: 1:200 @ A1 | Status: For Planning

Drawing Title: **Landscape Proposal Plan**
Ground Floor

Drawing No.: **454.001** | Revision: **B**