


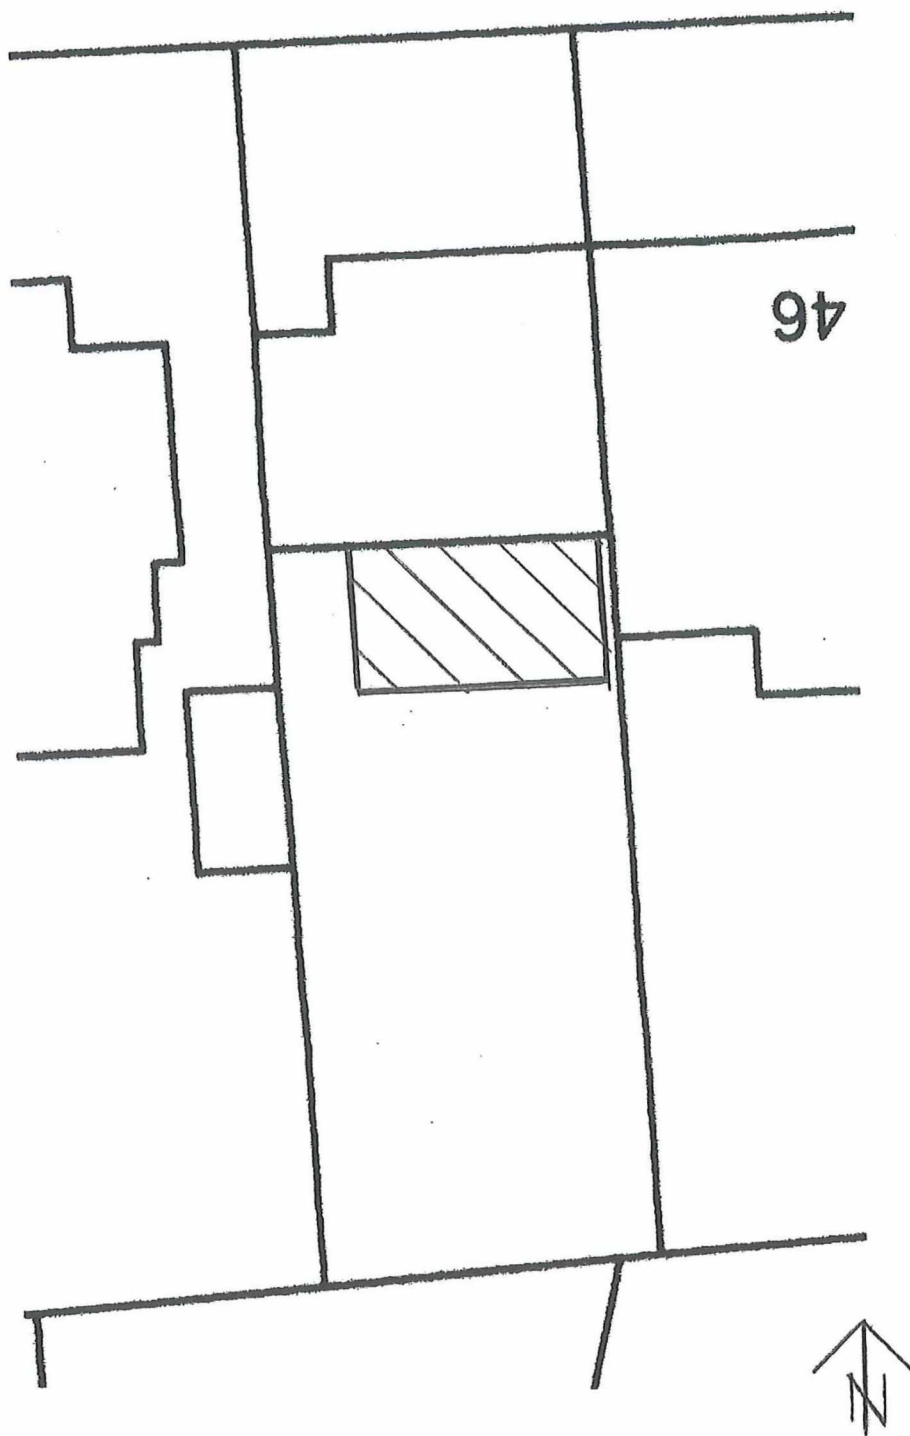

PROPOSED SITE PLAN 1:200

LANDING AND
BUILDING CONTROL

21 MAR