


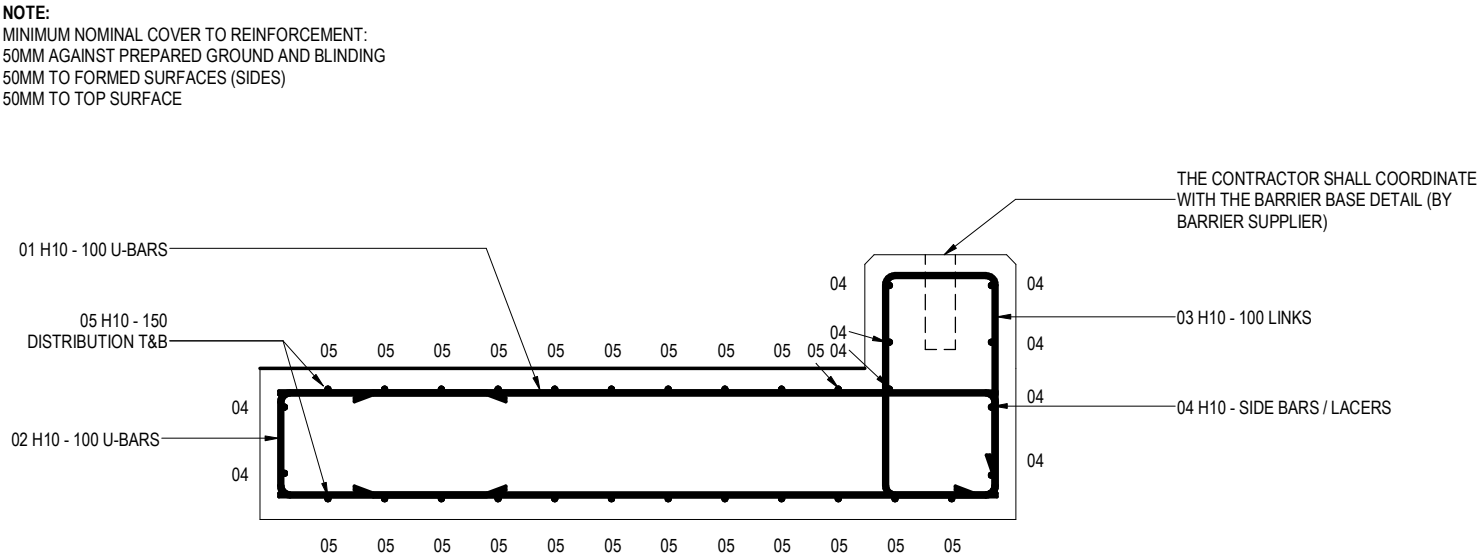

|                                               |                                                                             |                                          |                                           |              |               |
|-----------------------------------------------|-----------------------------------------------------------------------------|------------------------------------------|-------------------------------------------|--------------|---------------|
| <div><div></div><div>BURO HAPPOLD</div></div> | Project: MCFC North Stand - Site Improvement Works                          | Project Number: 0053810                  | Status: S4 - For review and authorisation |              |               |
|                                               | Sketch Title: SIW-Metrolink - Crowd barrier foundation reinforcement intent | Sketch Number: NSE-BHE-NS-XX-DK-S-001070 | Date: 13/07/23                            | Initials: RC | Revision: P01 |