




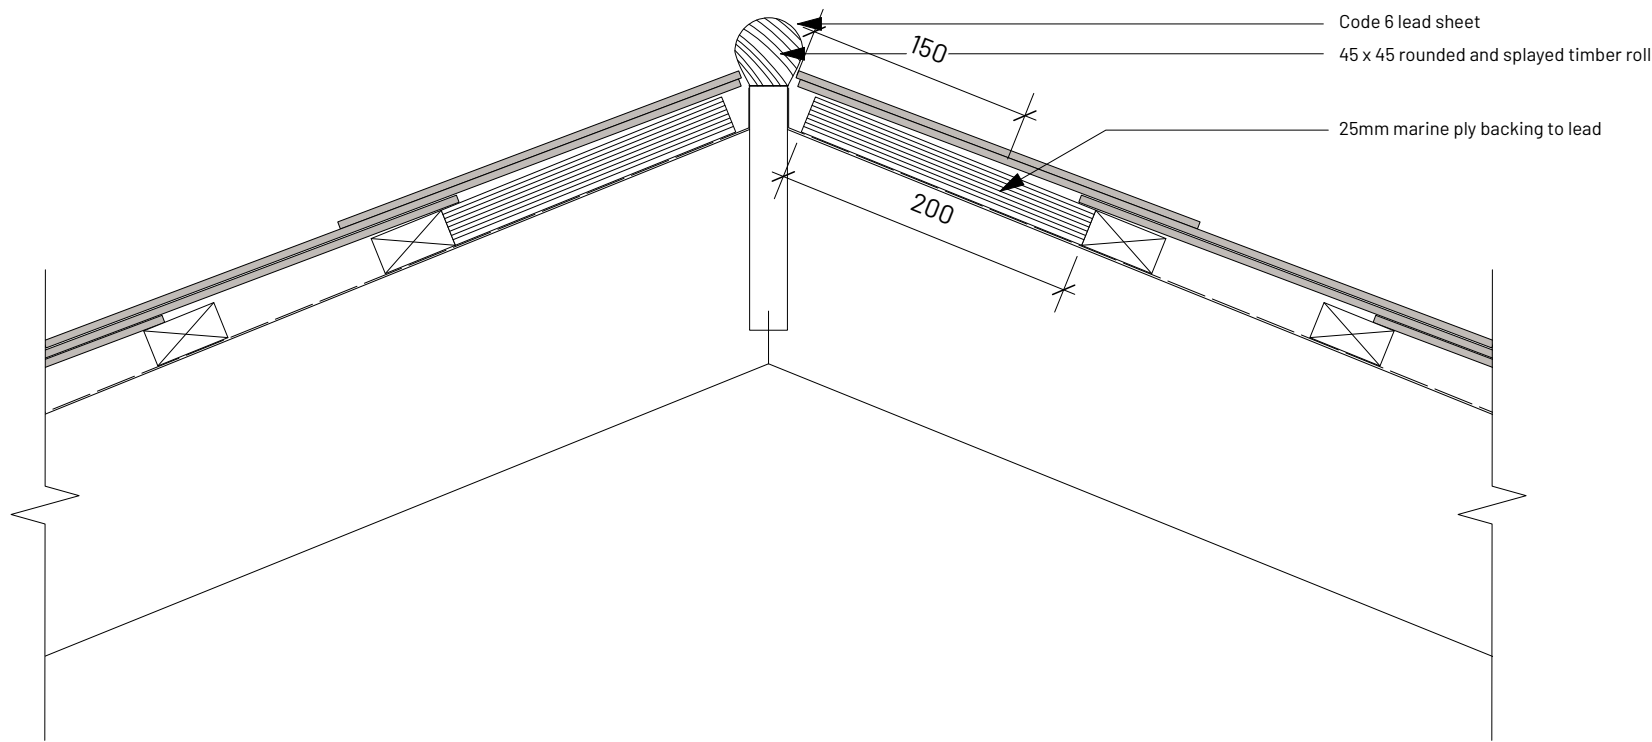

1 **Lead Roll Hip and Ridge Detail**
Scale: 1:5
See NBS Clause H71/315

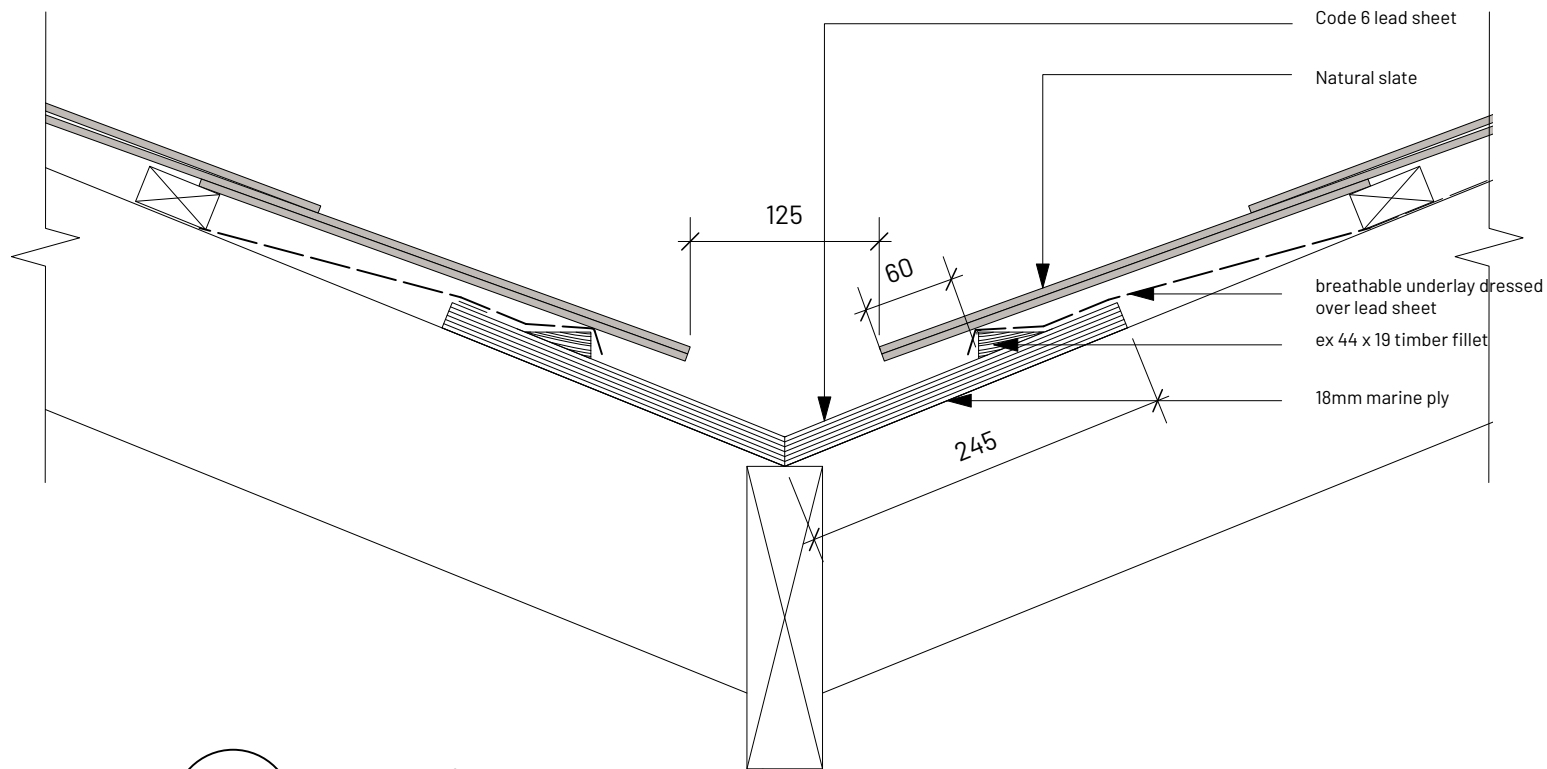

2 **Lead Lined Valley Detail**
Scale: 1:5
See NBS Clause H71/230

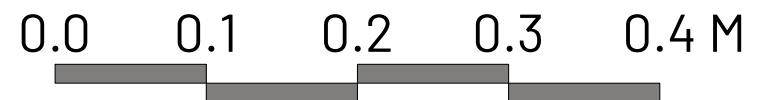

REV	NOTE	DRN	CHK
-----	------	-----	-----

King Street Chambers
Manchester
Roof Repairs

Replacement Pitched Roof Details 1

PROJECT REF. 2050
DRWG NO. P(400)
REVISION
SCALE 1:100 @ A3
DATE 1st June 24
DRAWN PL

SK sketch E existing P proposed T tender C construction FI final issue

+44 161 236 0051
ARCHITECT@ATELIERMB.CO.UK

ATELIER.MB