
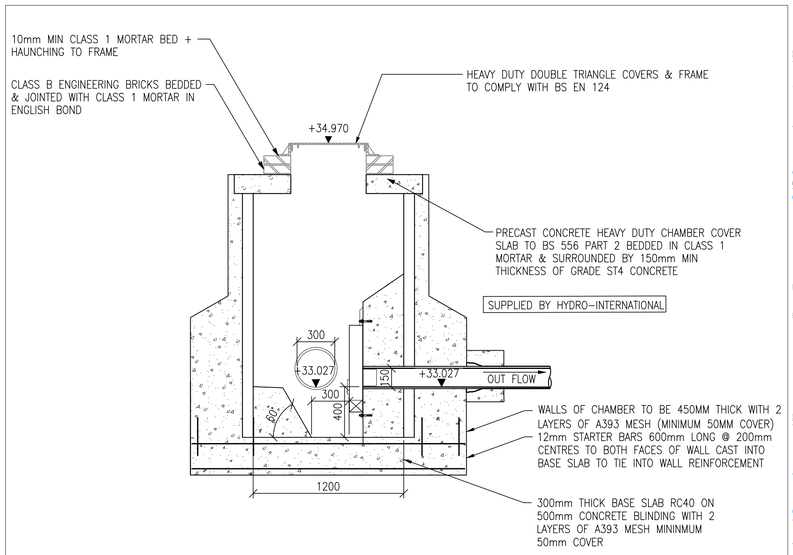



SECTION B–B THROUGH HYDRO–BRAKE CHAMBER SW.36

1:25

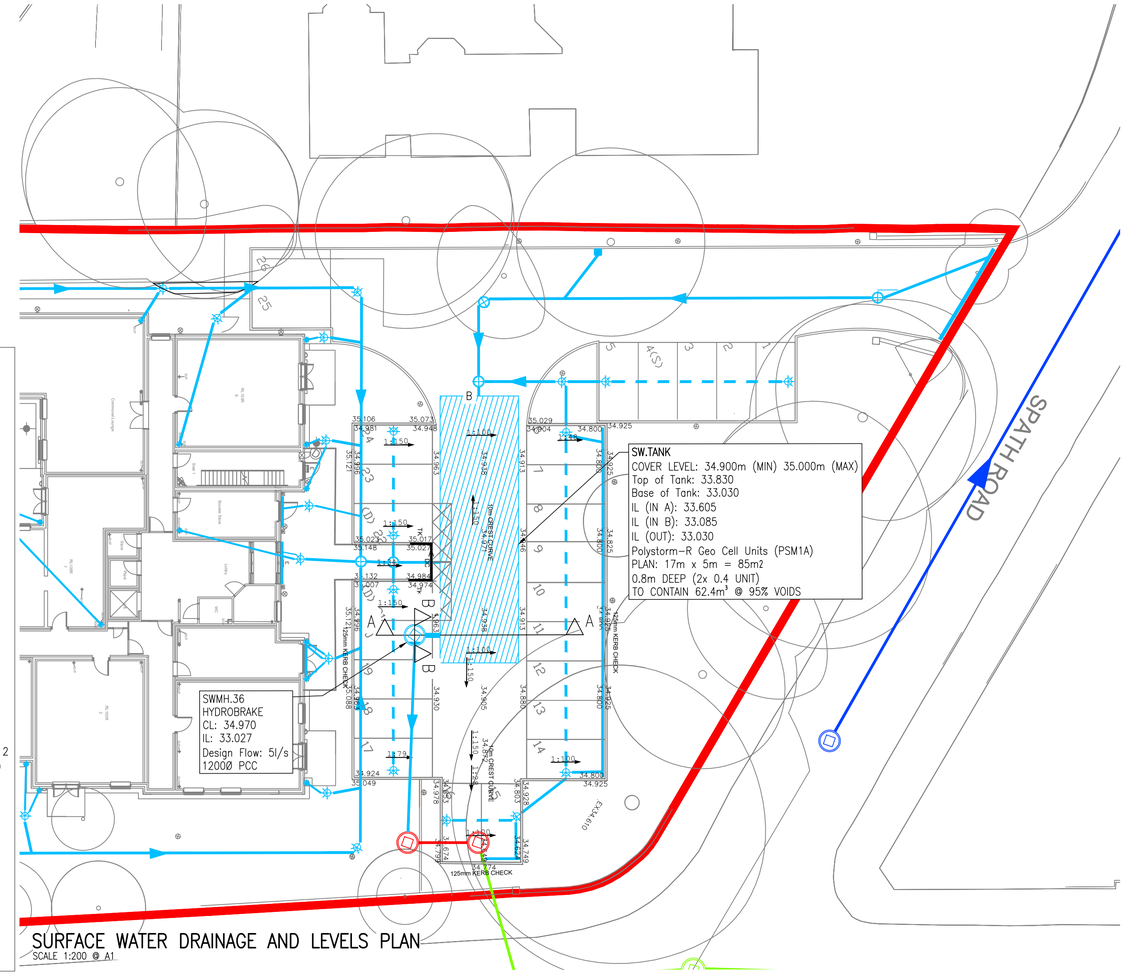

SURFACE WATER DRAINAGE AND LEVELS PLAN

SCALE 1:200 @ A1

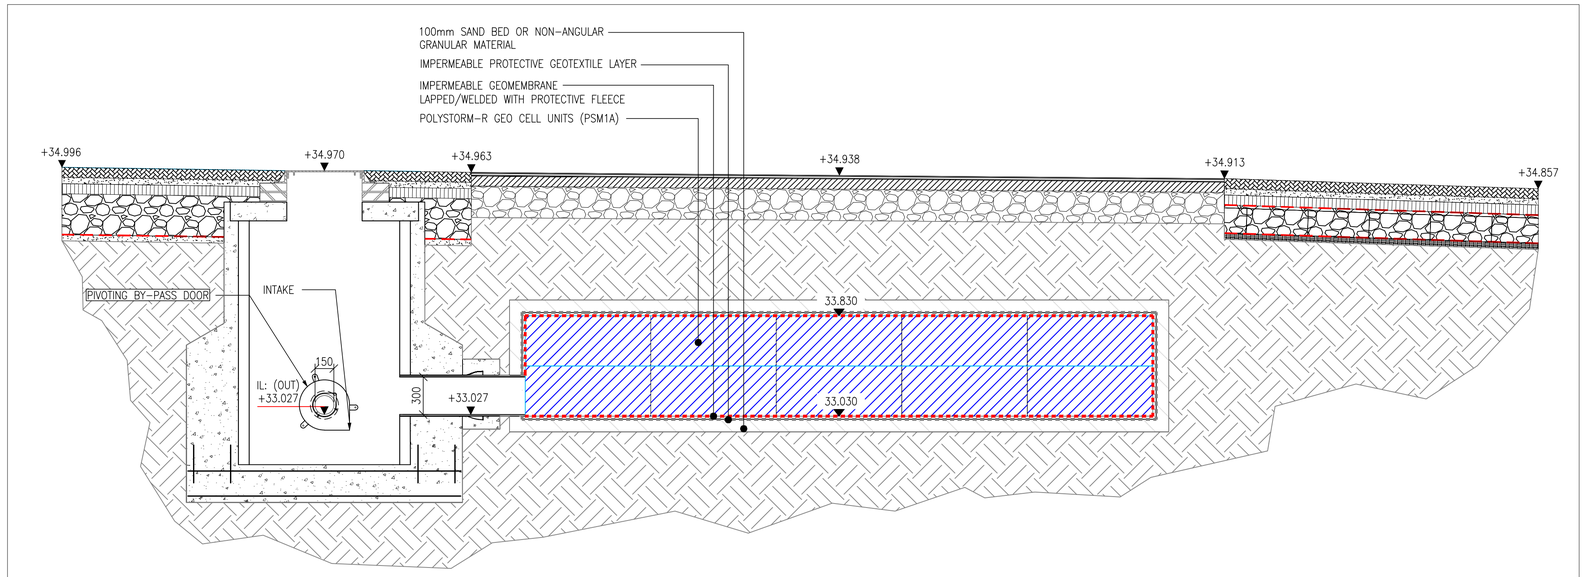

SECTION A–A THROUGH HYDRO–BRAKE AND TANK

SCALE 1:25 @ A1

FOR APPROVAL

NOTES:-

1. All dimensions must be checked on site and not scaled from this drawing.
2. The Contractor shall make a survey of the site and shall be responsible for obtaining all dimensions and levels necessary for the proper fabrication of the structure as indicated.
3. All levels shown on this drawing are relative to Agreed Datum
4. This drawing is to be read in conjunction with 29359/100 Series Drawings.
5. All existing invert levels are to be confirmed by contractor prior to construction. Connection subject to approval.
6. Note, All Threshold drains are to be fitted with Sump units.

Rev	Date	Description	Drawn	Checked
A	25/06/24	ISSUED FOR APPROVAL	JH	JHC

© copyright

GGP CONSULT
CONSULTING ENGINEERS
ARCHITECTS
PROJECT MANAGEMENT
2 Hallam Road
Priory Park East
HULL HU4 7DY
United Kingdom
Telephone (+44) 01482 627963
Fax (+44) 01482 641736
Email info@ggpconsult.co.uk

Client: McCARTHY STONE — life, well lived

Job Title: Didsbury, Cairncroft, M20 2UP

Drawing Title: Tank and Hydro–Brake Sectional Views

Status: STAGE 3 – APPROVAL

Scale: AS NOTED @ A1 | Date: June' '24

Drawn By: J. Hattersley | Checked: JHC | Approved: JHC

Drg. No.: 29359/111 | Rev: A