

NOTES:


1. FOR GENERAL NOTES REFER TO RENAISSANCE DRAWING STM-REN-00-FN-DR-C-01100. FOR DRAINAGE NOTES REFER TO C-03100 SERIES.
2. DO NOT SCALE FROM THIS DRAWING. ANY AMBIGUITIES OMISSIONS AND ERRORS ON DRAWINGS SHALL BE BROUGHT TO THE ENGINEERS ATTENTION IMMEDIATELY. ALL DIMENSIONS TO BE CHECKED/ VERIFIED ON SITE.

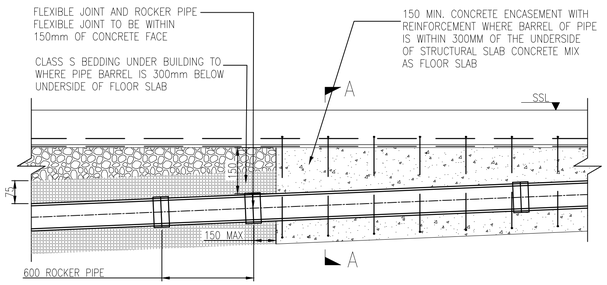


PIPE WORK BENEATH STRUCTURAL SLAB

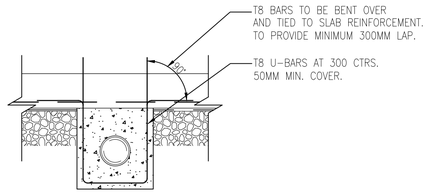


SECTION 'A-A'

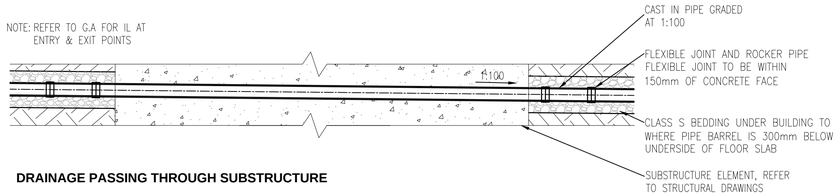


DRAINAGE PASSING THROUGH SUBSTRUCTURE

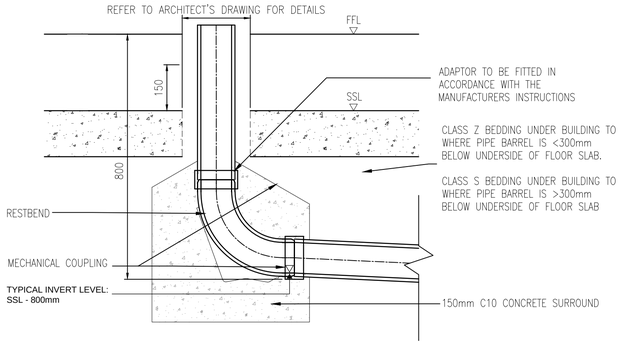


TYPICAL REST BEND DETAIL

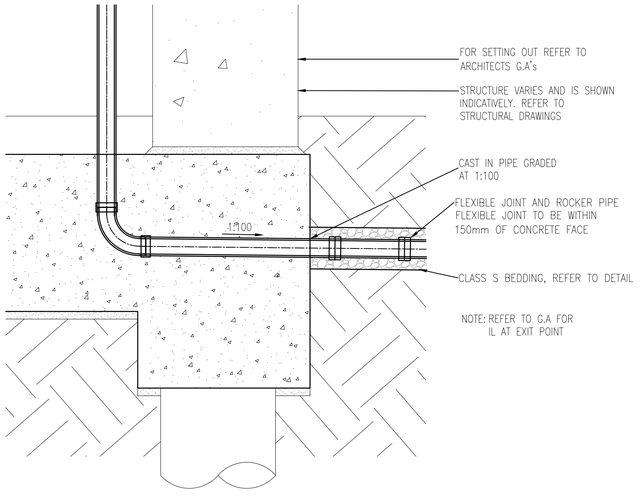

RWP/SVP/GULLEY/STACK CAST INTO FOUNDATION

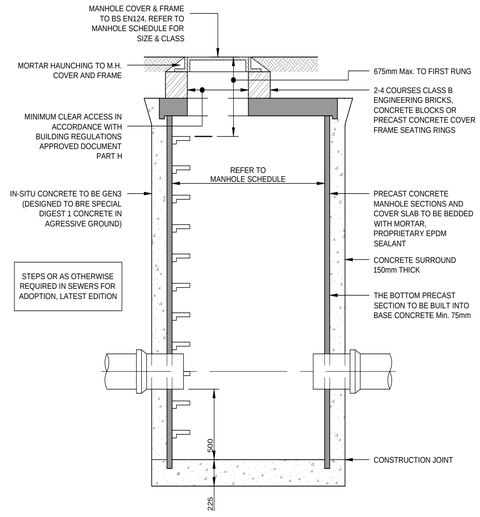

MANHOLE - SILT TRAP

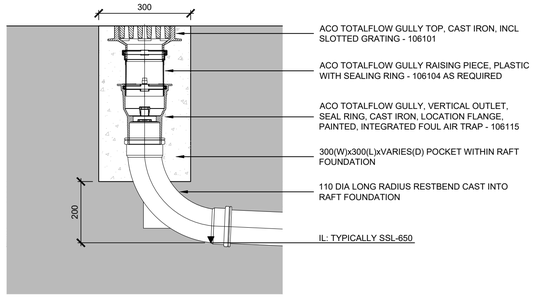

TYPICAL LEVEL B3 PLANT ROOM GULLY

Rev:	Description:	Date:	By:	Chkd:
P02	STAGE 4	14.05.24	JB	AI
P01	STAGE 3	15.02.23	HW	AI

renaissance

Renaissance Associates Ltd
Carvers Warehouse
77 Dale Street
Manchester
M1 2HG

Project:

ST MICHAELS, MANCHESTER

Drawing Title:

BELOW GROUND DRAINAGE DETAILS SHEET 3

Status:

STAGE 4

Size:	Date:	Drawn by:	Designed by:	Checked by:
A1	FEB 23	HW		AI

Scale: NTS | Project No: 2203-05

Project - Originator - Volume - Level - Type - Role - Number: STM-REN-00-FN-DR-C-03102 | Revision: P02

This drawing has been prepared for the sole benefit, use and information of the client for the purpose set out in the instructions commissioning it. The liability of **renaissance** in the respect of the information contained in this drawing will not extend to any third party. This document should not be used in whole or part by any third parties without the express written permission of **renaissance**