

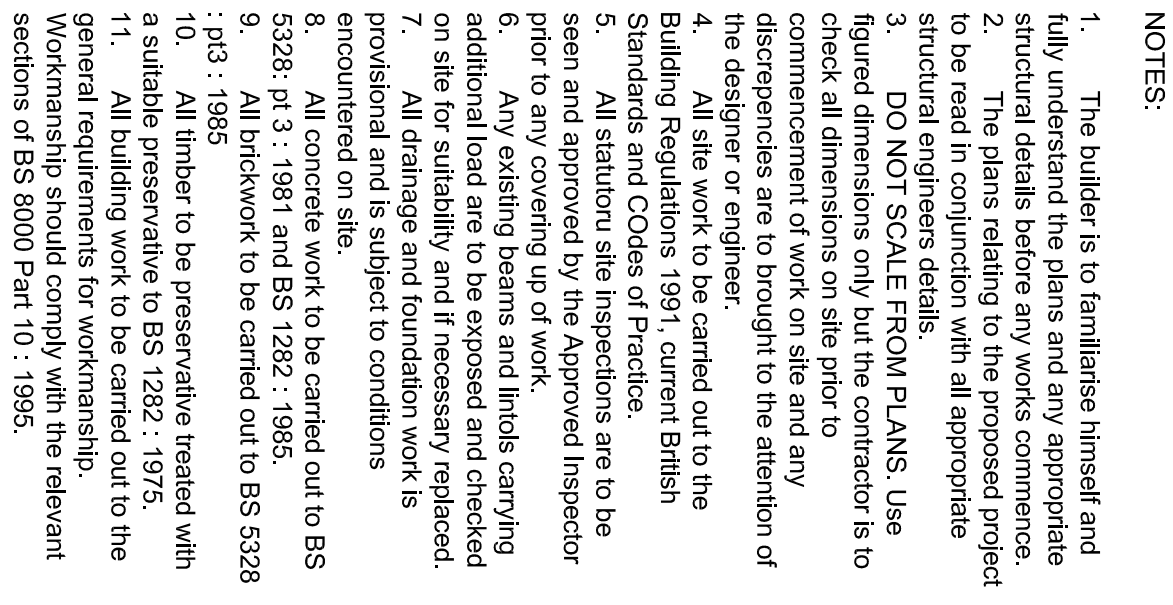


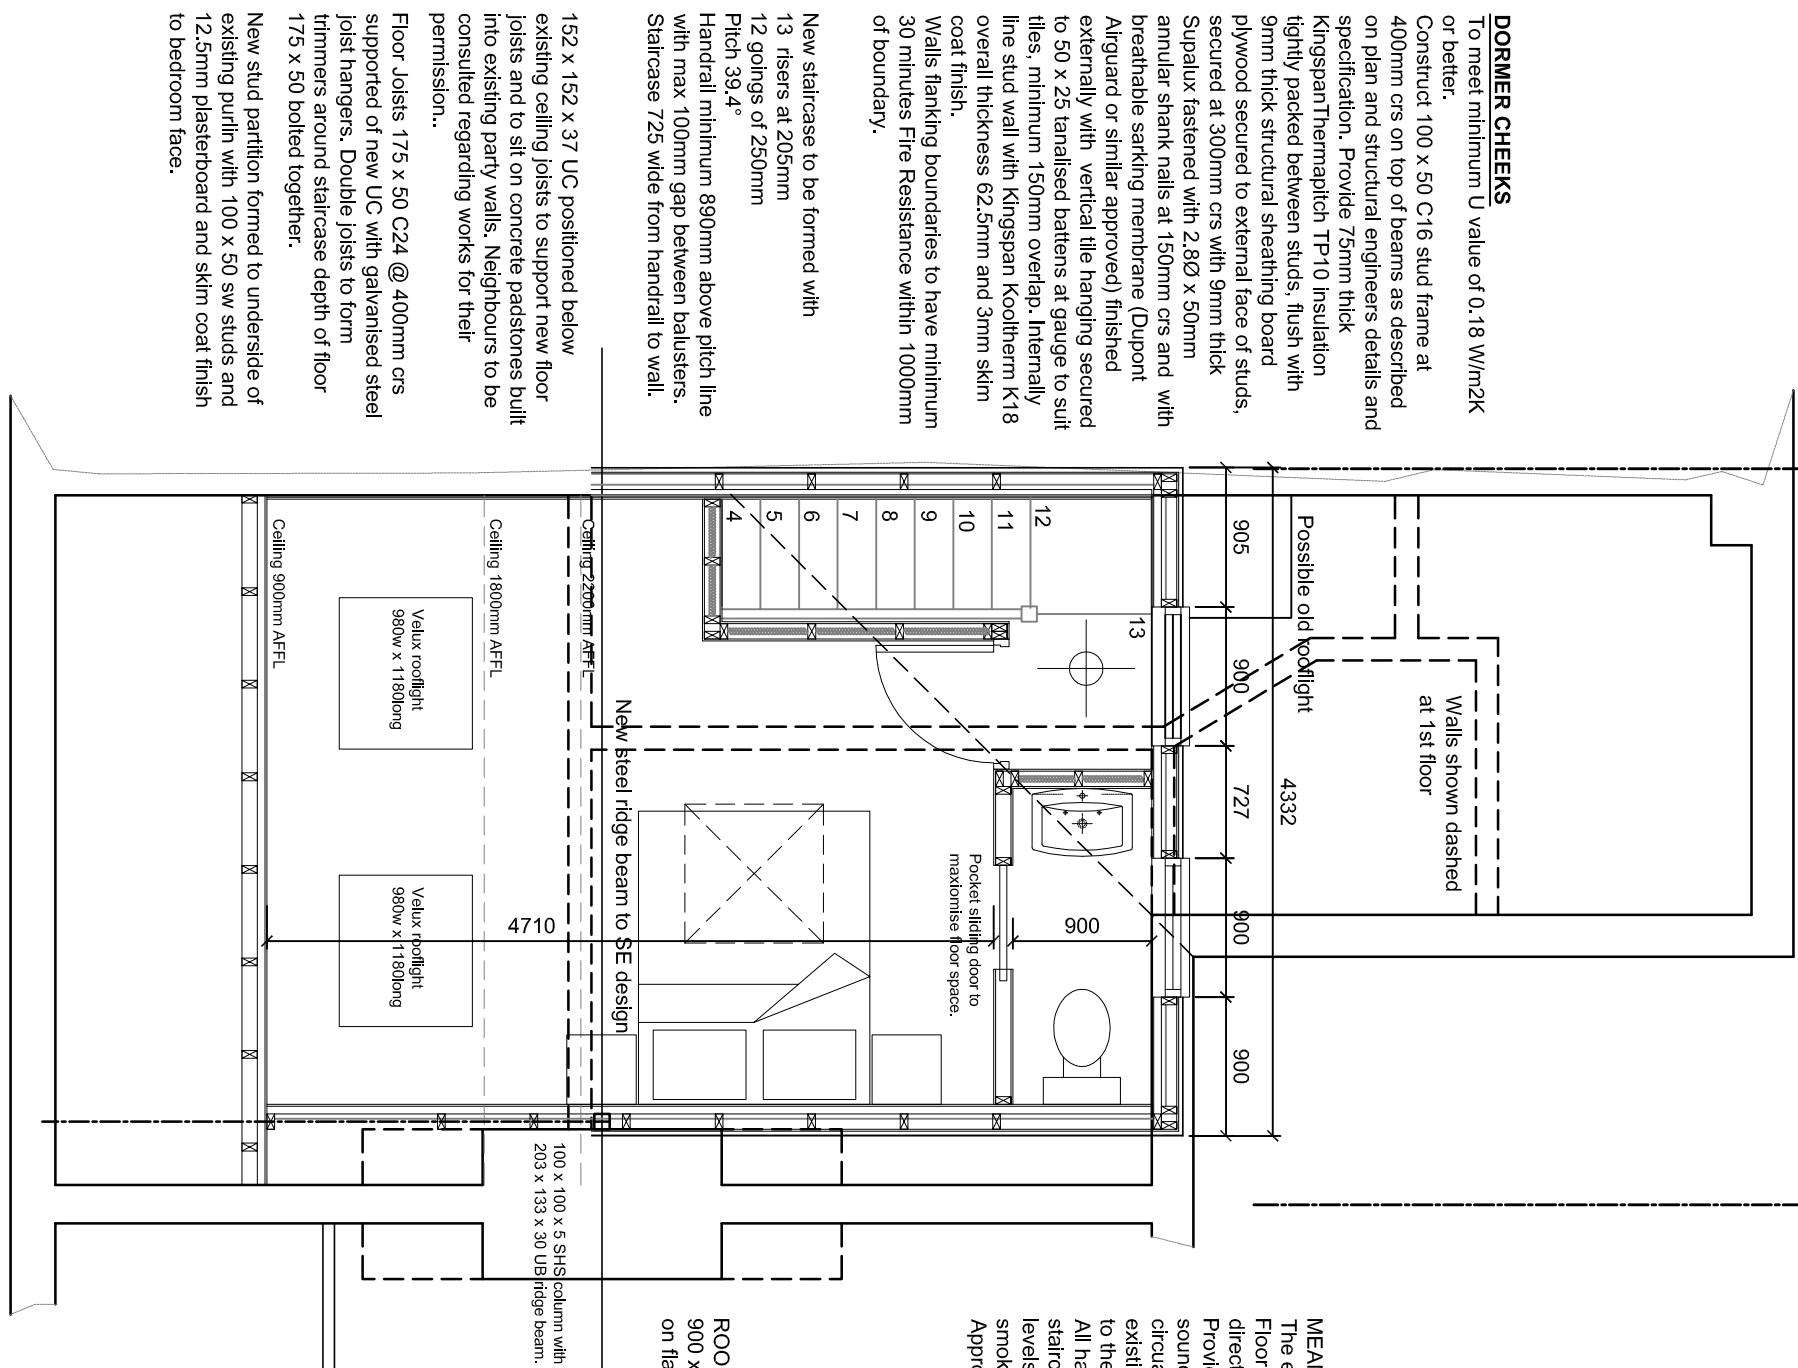

SIDE ELEVATION - West

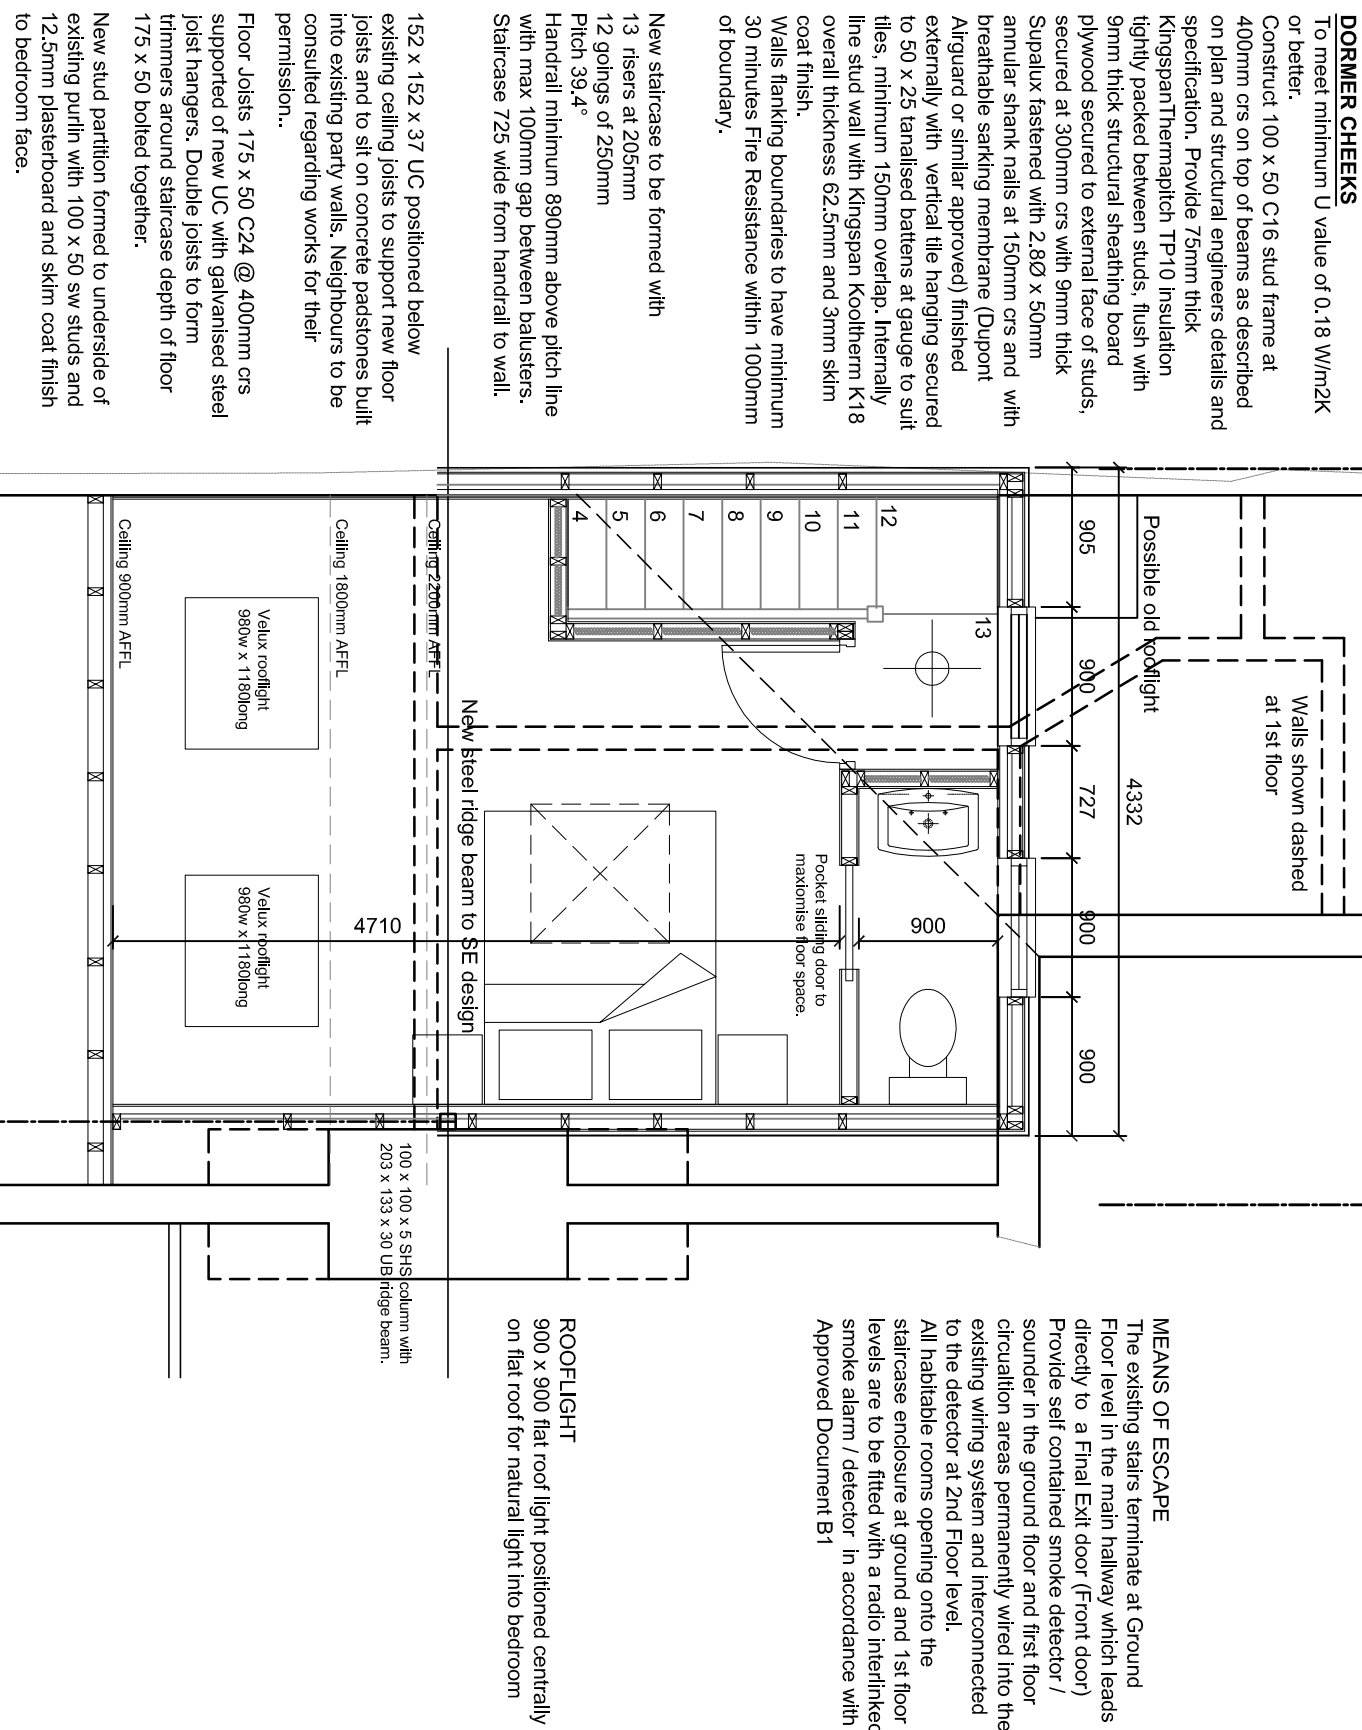

ROOF PLAN

A	Existing and proposed front and side elevations added.	27.06.2024
Rev	Description	Date

Ambit Architectural Design

Stockport
Cheshire
SK4 3HN

Tel: 01928 242353
E-mail: info@ambitarch.co.uk

PROJECT
10 Poplar Avenue, Levenshulme
Manchester. M19 2GS

PROPOSED PLANS & ELEVATIONS

DRAWN	SCALE	DATE
CGH	1:50@A1 1:100@A3	May 2024