


Site Location Plan 1:1000

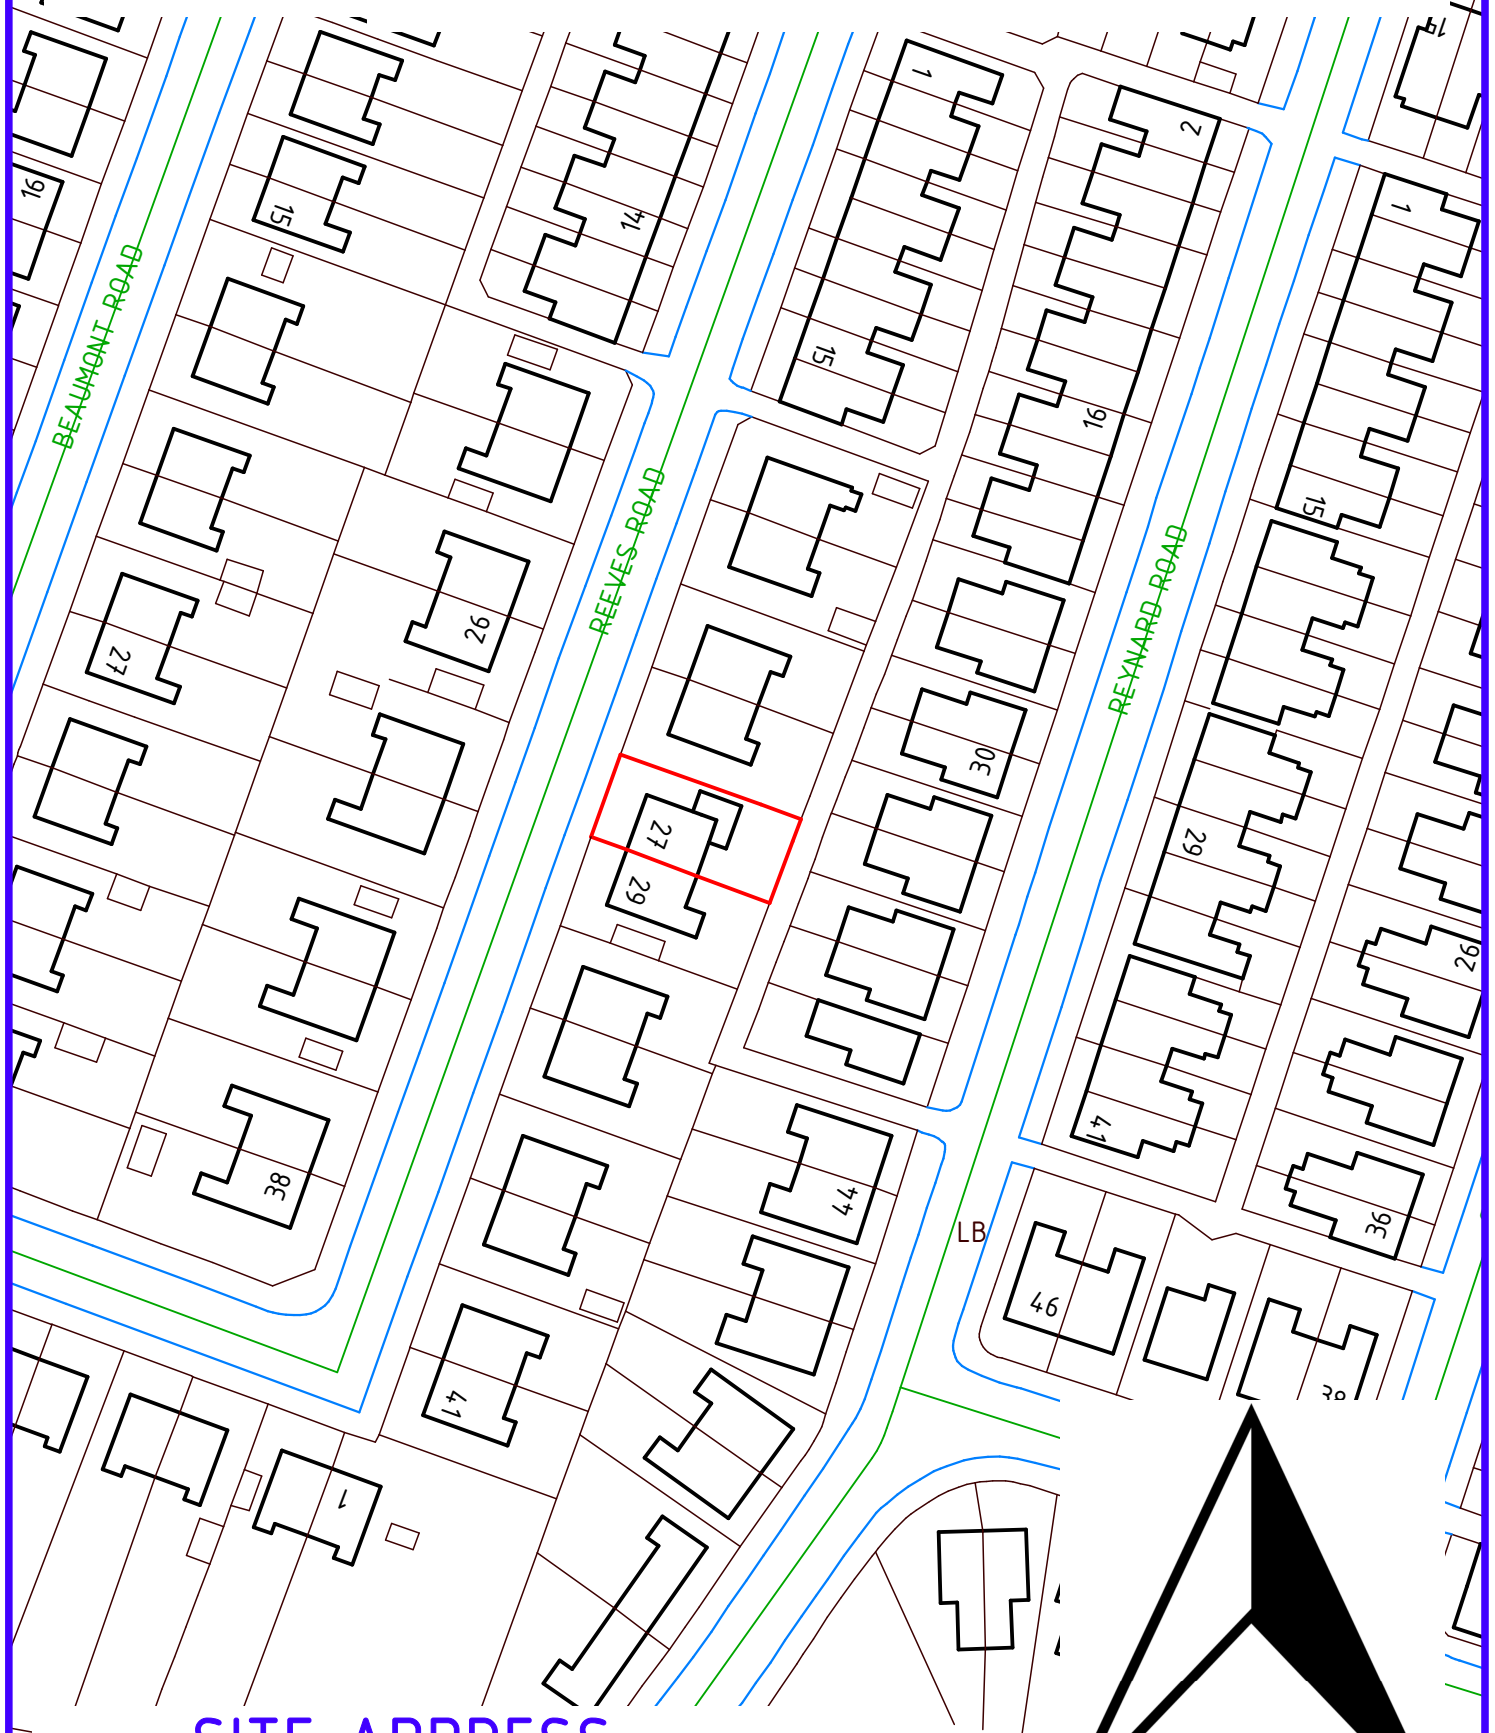

SITE ADDRESS:
27 Reeves Road,
Chorlton, Manchester,
M21 8BU.

