
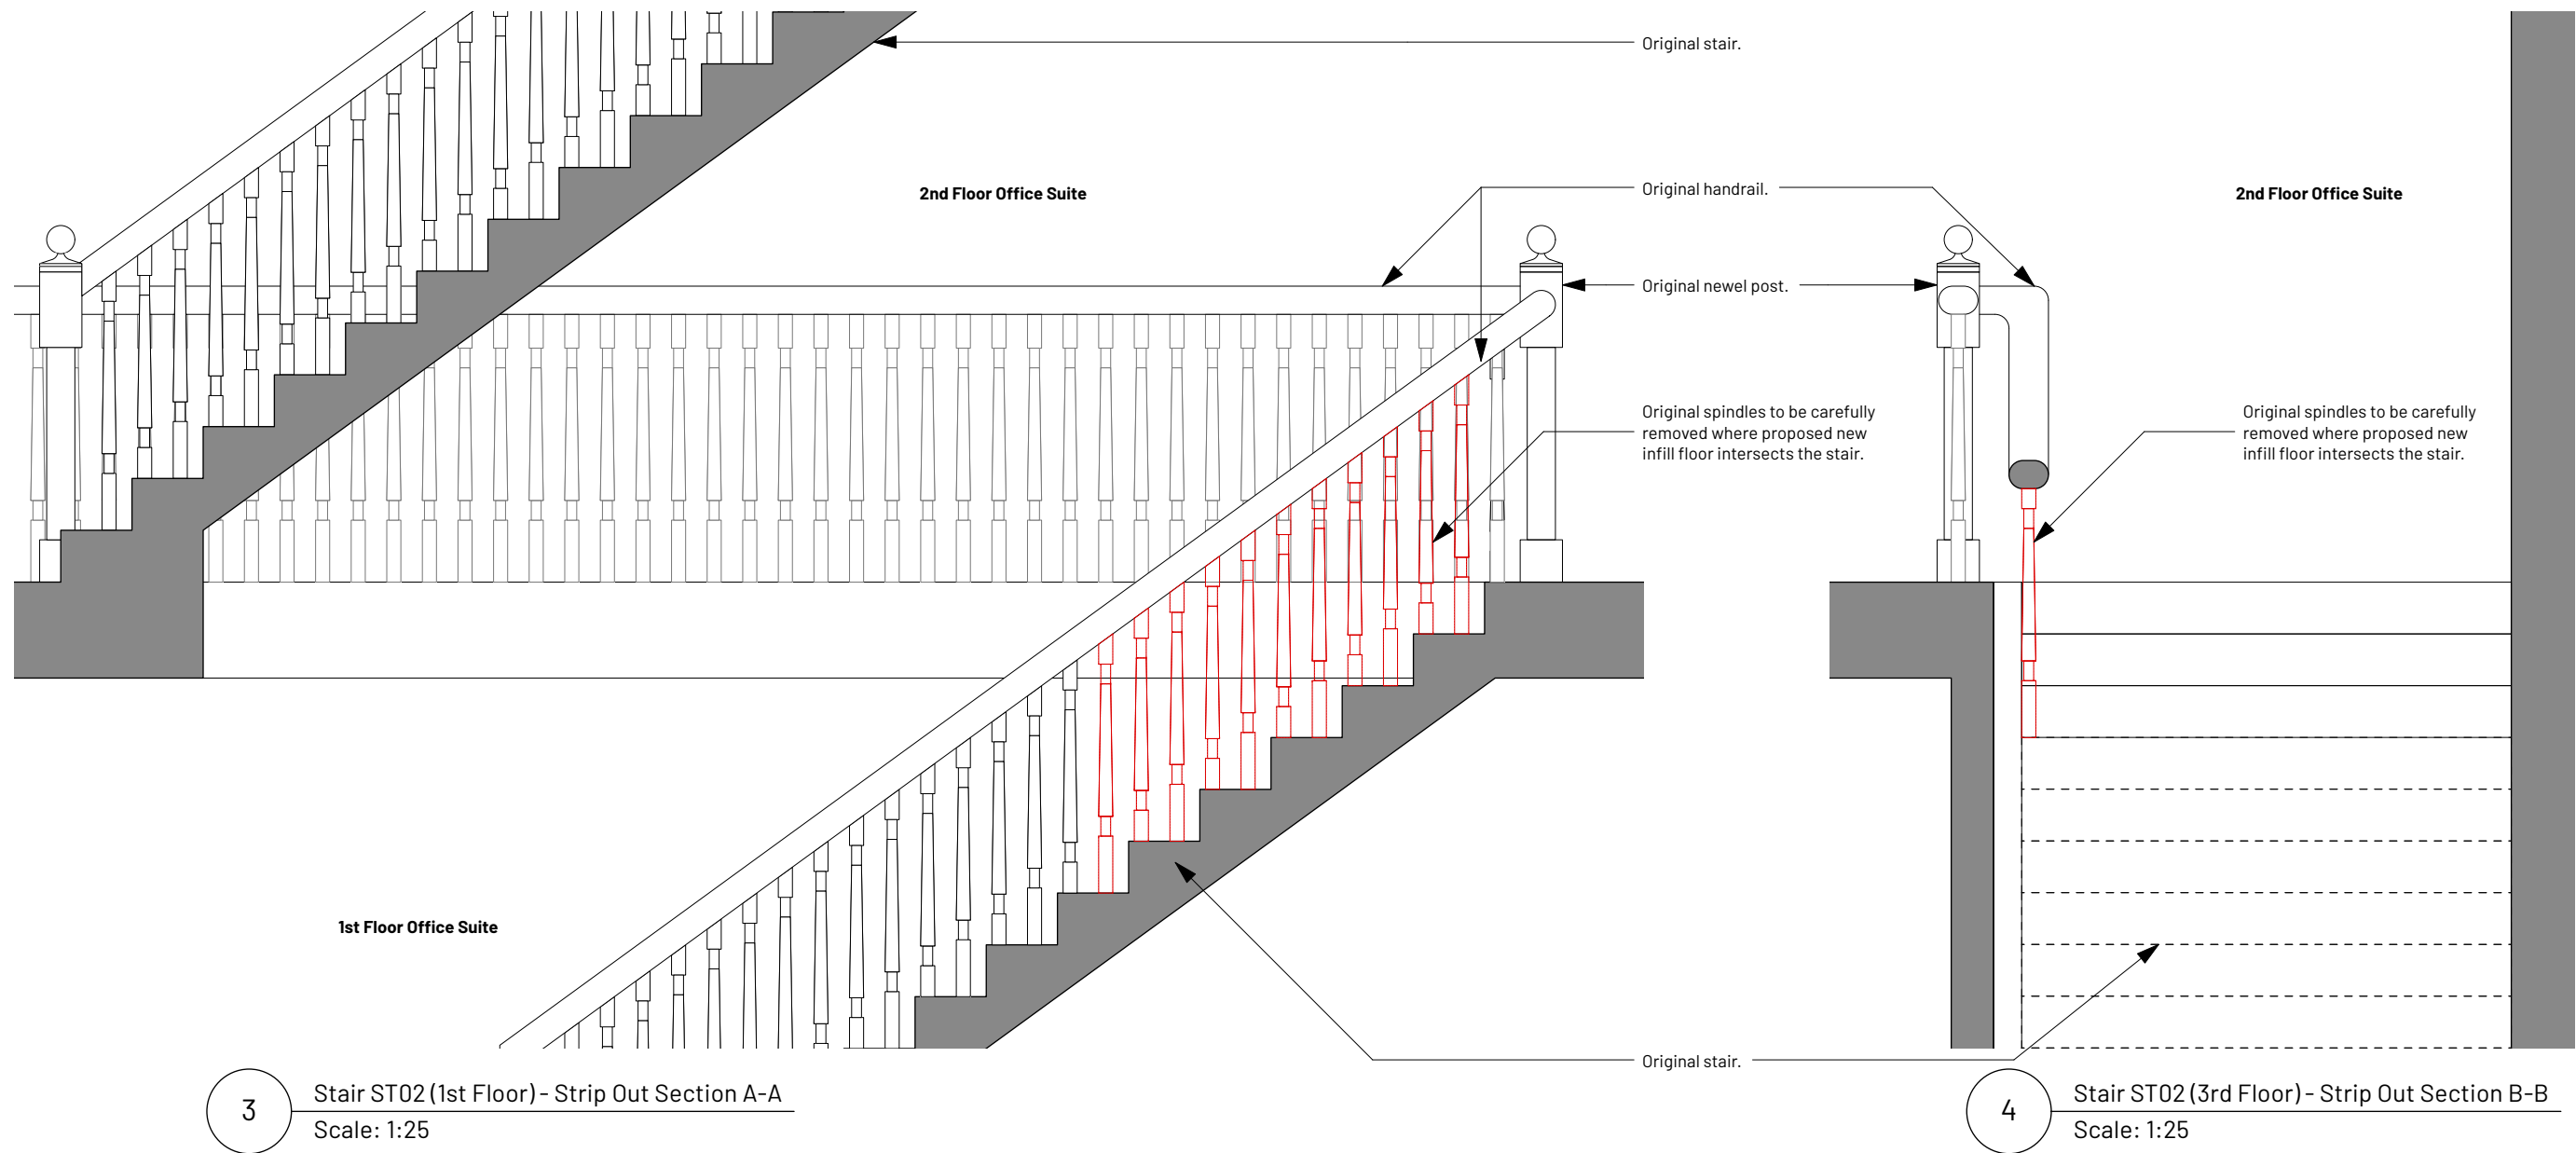
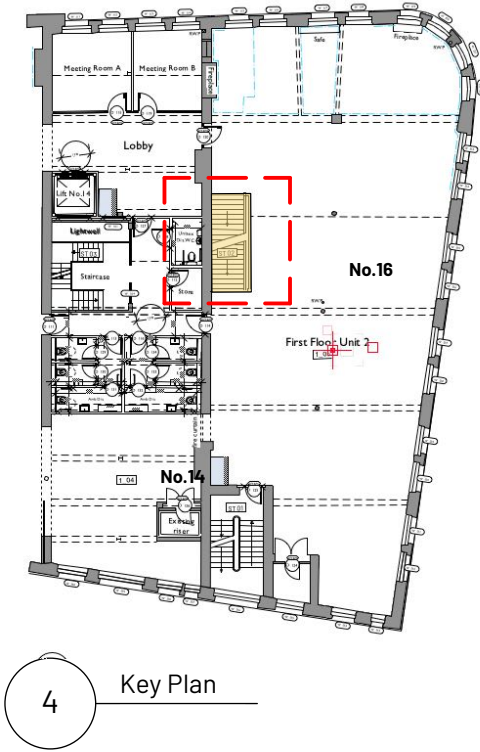


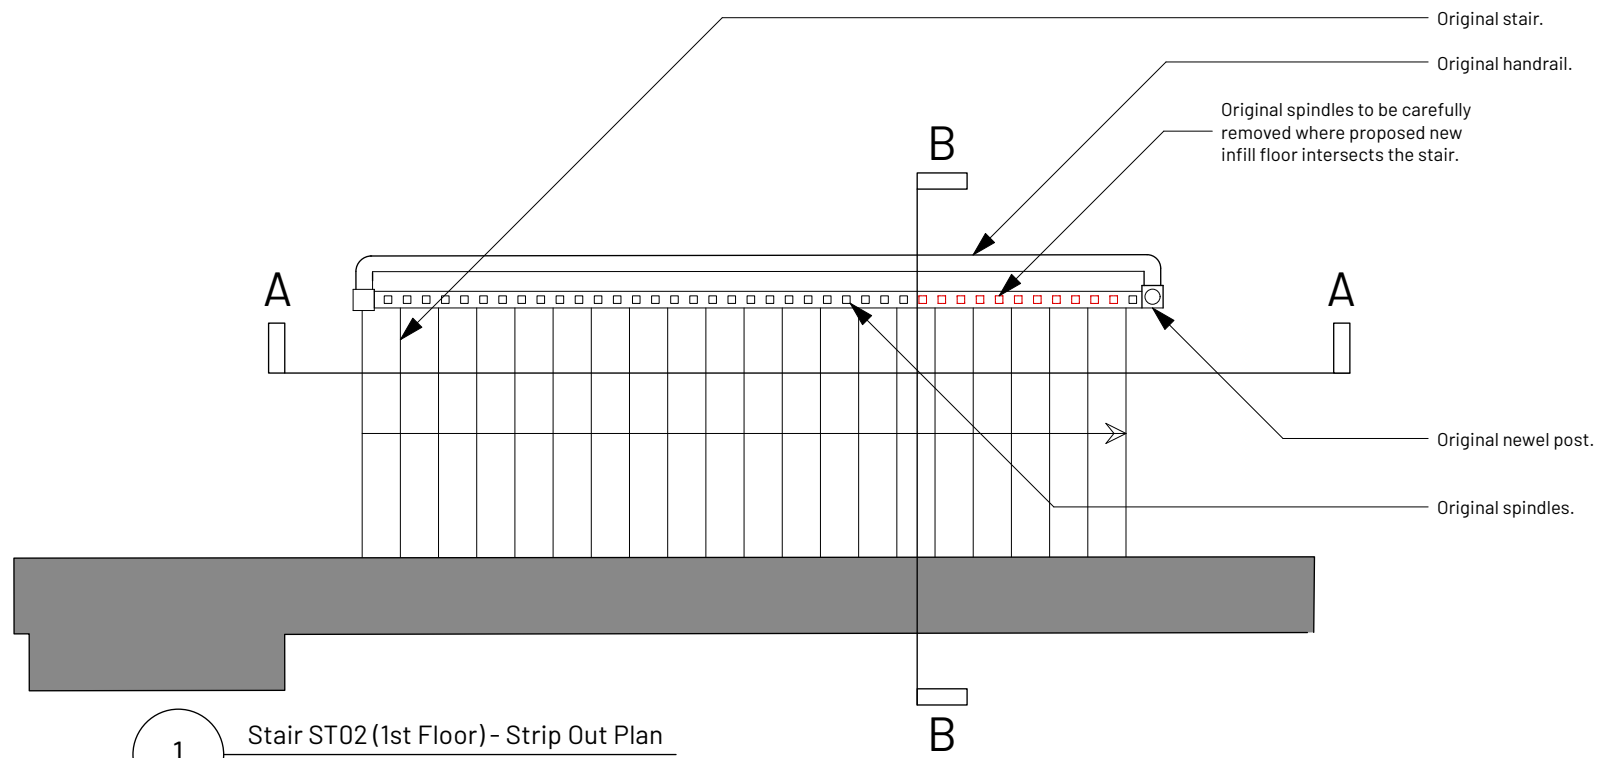

REV | NOTE | DRN/CHK

NEWTON STREET CAT B
FLOOR 1 UNIT 2

Stair ST02 (1st Floor) -
Strip Out Sections

PROJECT REF. 2059
DRWG NO. P(461)
REVISION
SCALE Varies @ A3
DATE 1st Jun 24
DRAWN RD

SK sketch E existing P proposed T tender C construction FI final issue

+44 161 236 0051
ARCHITECT@ATELIERMB.CO.UK

ATELIER.MB