

Description:

- Podium Metal Edging - Edge Type 7

Product:

- Planterline Custom

Supplier:

- Raaft or equal and approved.

Material:

- Steel

Finish:


- Polyester Powder Coated

Colour:

- TCB

Size:

- 3mm Sheet
- Height 400mm to be coordinated with roofing contractor and supplier.

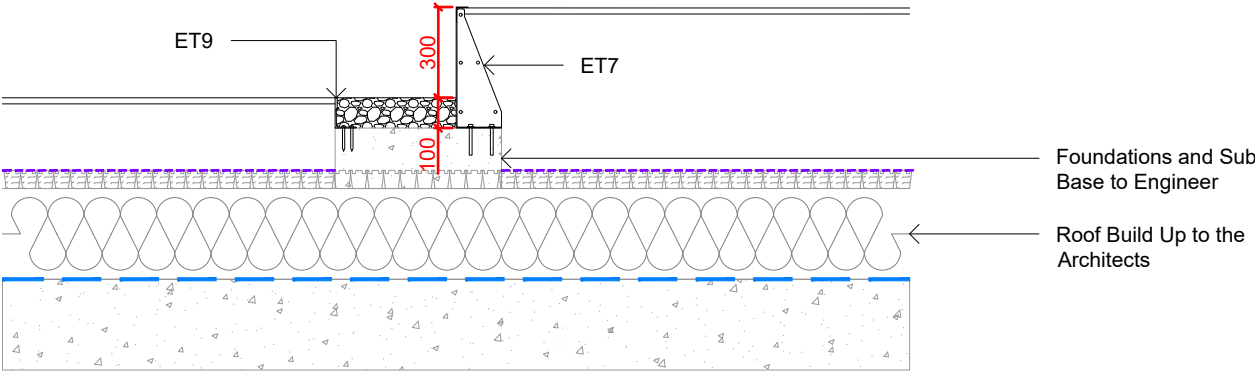

PODIUM METAL EDGING - Extensive Roof Level Change
TYPICAL DETAIL 001 SECTION @ 1:25

Description:

- Podium Metal Edging - Edge Type 8

Product:

- Excel Edge Alu Excel

Supplier:

- Kinley or equal and approved.

Material:

- Aluminium

Finish:


- Mill Aluminium

Size:

- Height 150mm

Upstand:

- 150mm

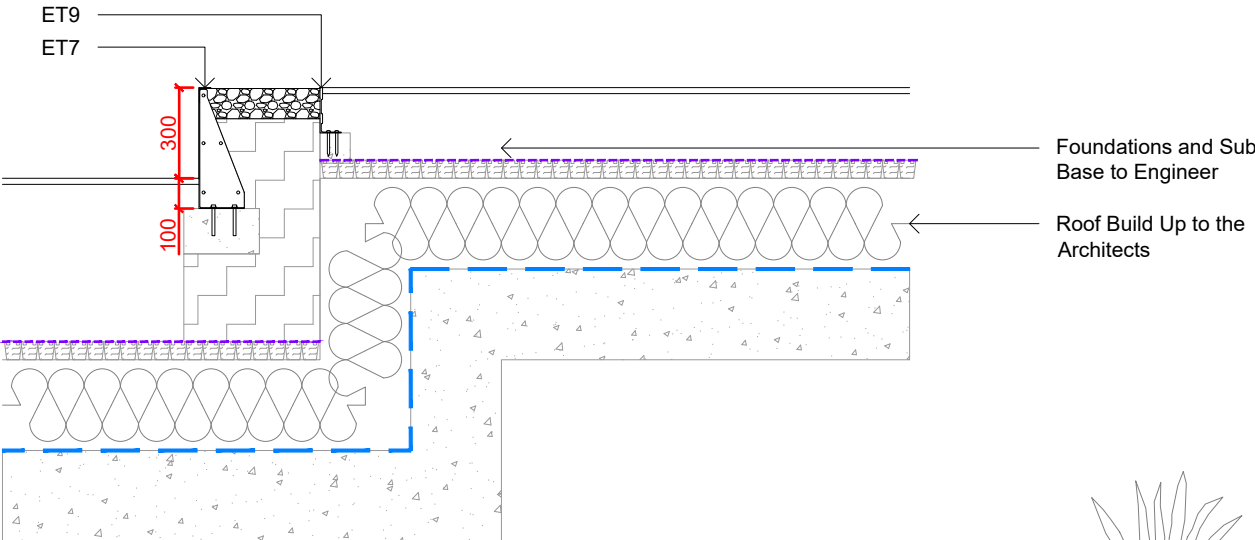

PODIUM METAL EDGING - Structural Slab Level Change
TYPICAL DETAIL 002 SECTION @ 1:25

Description:

- Podium Metal Edging - Edge Type 9

Product:

- Excel Edge Alu Excel

Supplier:

- Kinley or equal and approved.

Material:

- Aluminium

Finish:


- Mill Aluminium

Size:


- Height 150mm

Upstand:

- Flush

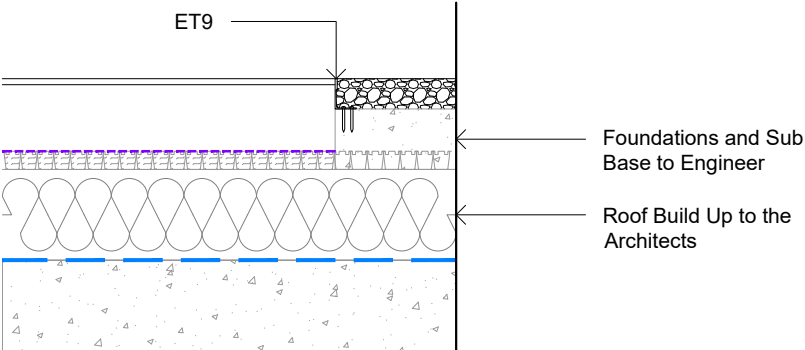

PODIUM METAL EDGING - Flush Metal Edge
TYPICAL DETAIL 003 SECTION @ 1:25

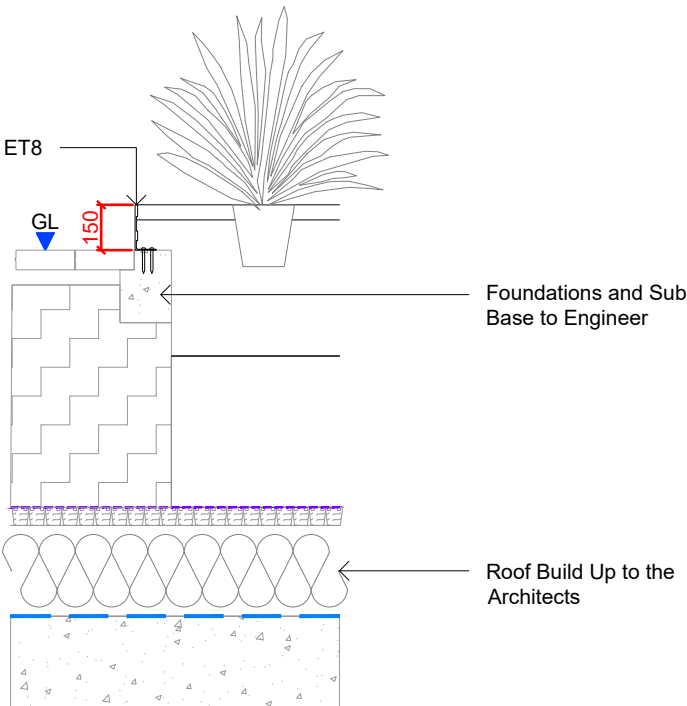

PODIUM METAL EDGING - Upstand Planting Edge
TYPICAL DETAIL 004 SECTION @ 1:25

Description: General Notes

Fixings / Supports

- Fixings to fabricators detail and specification

Foundation and Sub-Base:


- To engineers detail and specification

Sample:

- Material samples to be submitted to Landscape Architect for approval.

Fabrication Drawings:

- Complete fabrication drawings are to be submitted to the Landscape Architect for approval prior to manufacture.

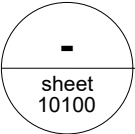

Typical Podium Metal Edging

Scale: 1 : 25

TYPICAL DETAIL

- NOTES**
1. This drawing is to be read in conjunction with all other drawings and specifications.
 2. Do not scale off this drawing. Written dimensions to be taken only.
 3. Any discrepancies found between this drawing and other drawings and specifications in the construction documents must be referred to the Landscape Architect prior to work commencing.
 4. This drawing must not be copied in whole or in part without prior written consent of Optimised Environments Ltd.

DRAWING INFORMATION BASED UPON

Emapsite: © Crown copyright and database rights 2019 Ordnance Survey 0100031673.
OS OpenData: Contains OS data © Crown copyright and database right (2019).
Google Earth: Please show the attribution statement shown on the Google map or image that you are using.
Topographical Survey: Please reference surveyor's survey.

CDM INFORMATION

1. To be completed

01	Stage 4 Update	CO	15.12.22
Issue	Revision	Initial	Date

optimised environments ltd

EDINBURGH 2nd Floor | Quartermile Two | 2 Lister Square | Edinburgh | EH3 9GL
t 0131 221 5920 w optimisedenvironments.com

LONDON Unit 6 | 36-42 New Inn Yard | Shoreditch | London | EC2A 3EY
t 0203 984 4022 w optimisedenvironments.com

MANCHESTER 86 Princess Street | Manchester | M1 6NG
t 0161 696 7550 w optimisedenvironments.com

Optimised Environments Ltd. Registered in Scotland SC359690.
Registered address: 2nd Floor | Quartermile Two | 2 Lister Square | Edinburgh | EH3 9GL

Client

Downing Living (Manchester) Limited

Project

PLOT 11 FIRST STREET SOUTH

Manchester

Drawing Title

Podium Metal Edging

Page 1 of 1

Scale Bar	North
0.25m 0.50m 0.75m 1.00m 1.25m	
Scale: 1:25@A3	Date: 23.09.22
By: CO	Status: TENDER
Checked: AW	Approved: AW

Drawing Number	Rev
M90183_10100	01