

REVISION	DATE	DESCRIPTION
A	01/07/24	PLANNING ISSUE

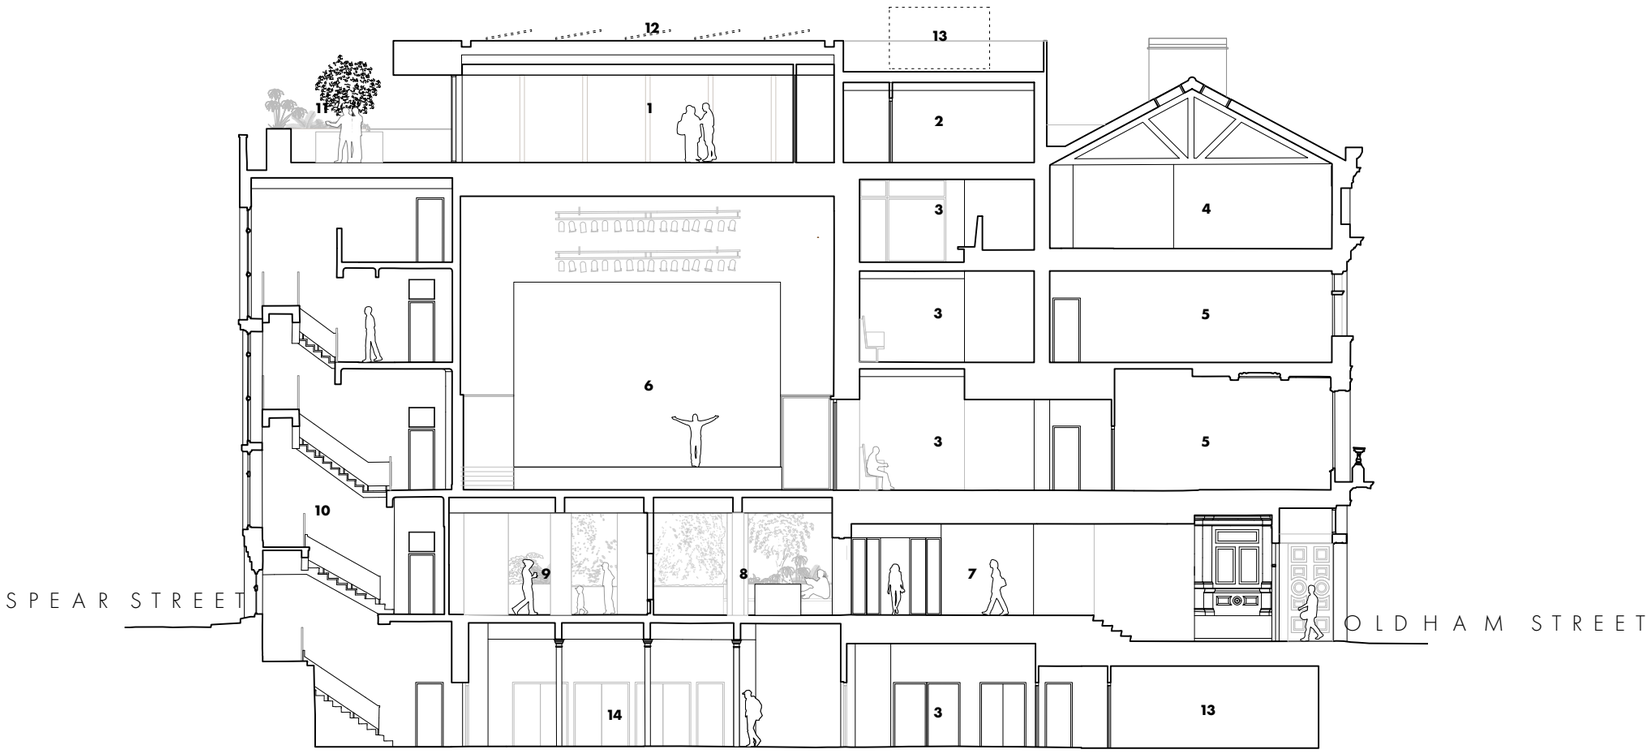

0m 1m 5m 10m

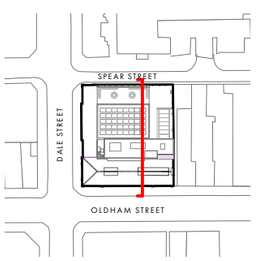

PROPOSED SECTION - 02

1	ROOFTOP PAVILION	**8**	WELCOME/ CAFE
2	KITCHEN	**9**	CHAPEL
3	BREAKOUT SPACE	**10**	STAIRS
4	TMCP OFFICES	**11**	ROOF TERRACE
5	ROOM FOR HIRE	**12**	PV ARRAY
6	CENTRAL HALL	**13**	PLANT
7	RECEPTION	**14**	MOSAIC

OMI Architects

31 Blackfriars Road, Salford, Manchester, M3 7AQ
+44(0)161 832 3242 / info@omiarchitects.com / www.omiarchitects.com

PROJECT	METHODIST CENTRAL HALL					
DRAWING	PROPOSED SECTION 02					
DATE	MAY 23	DRAWN BY	DS	SCALE	1:200	@A3
JOB NO.	1433	DWG.NO.	L1501			