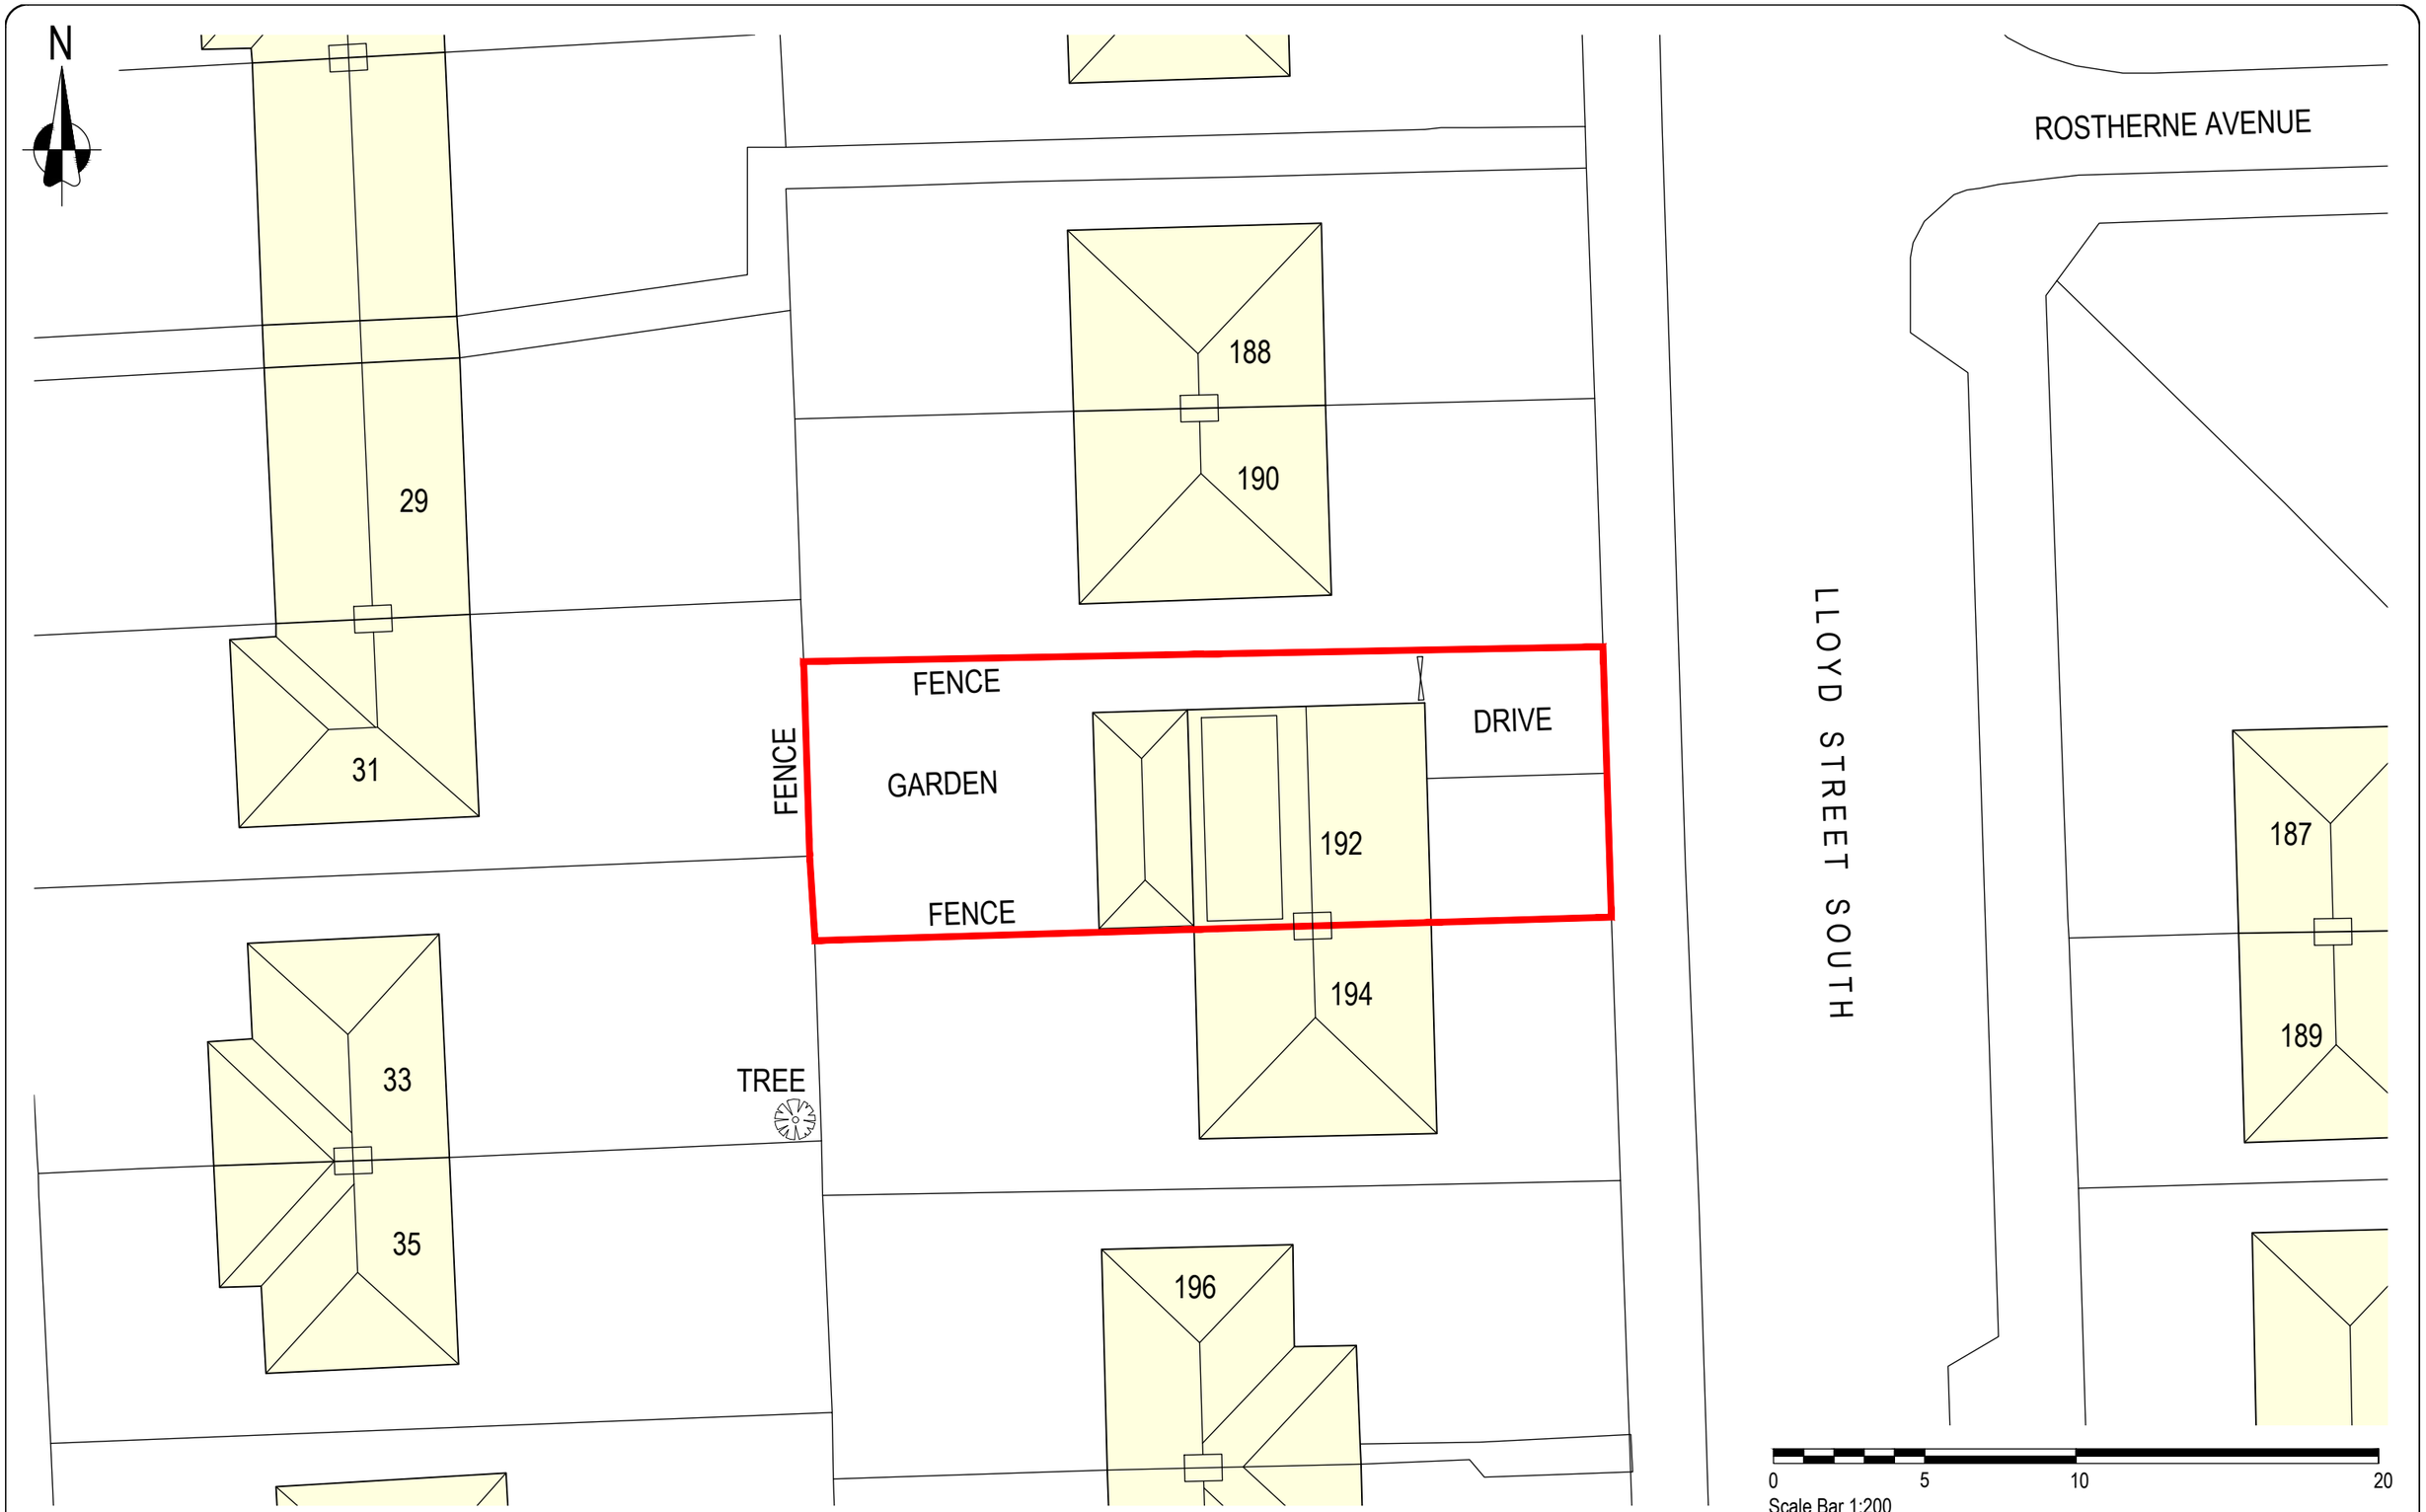


EXISTING BLOCK PLAN

SCALE 1:200

192 LLOYD STREET SOUTH,
MANCHESTER, M14 7DY

SLJ Projects Ltd