
280mm difference in height @ 1:12 ratio = 3360mm minimum length of ramp, over spec'd due to child.
gap of 50mm min between extension and ramp to prevent bridging DPC, bridge threshold.
Up stand and hand rails all round, gated to rear for maintenance access inc step.

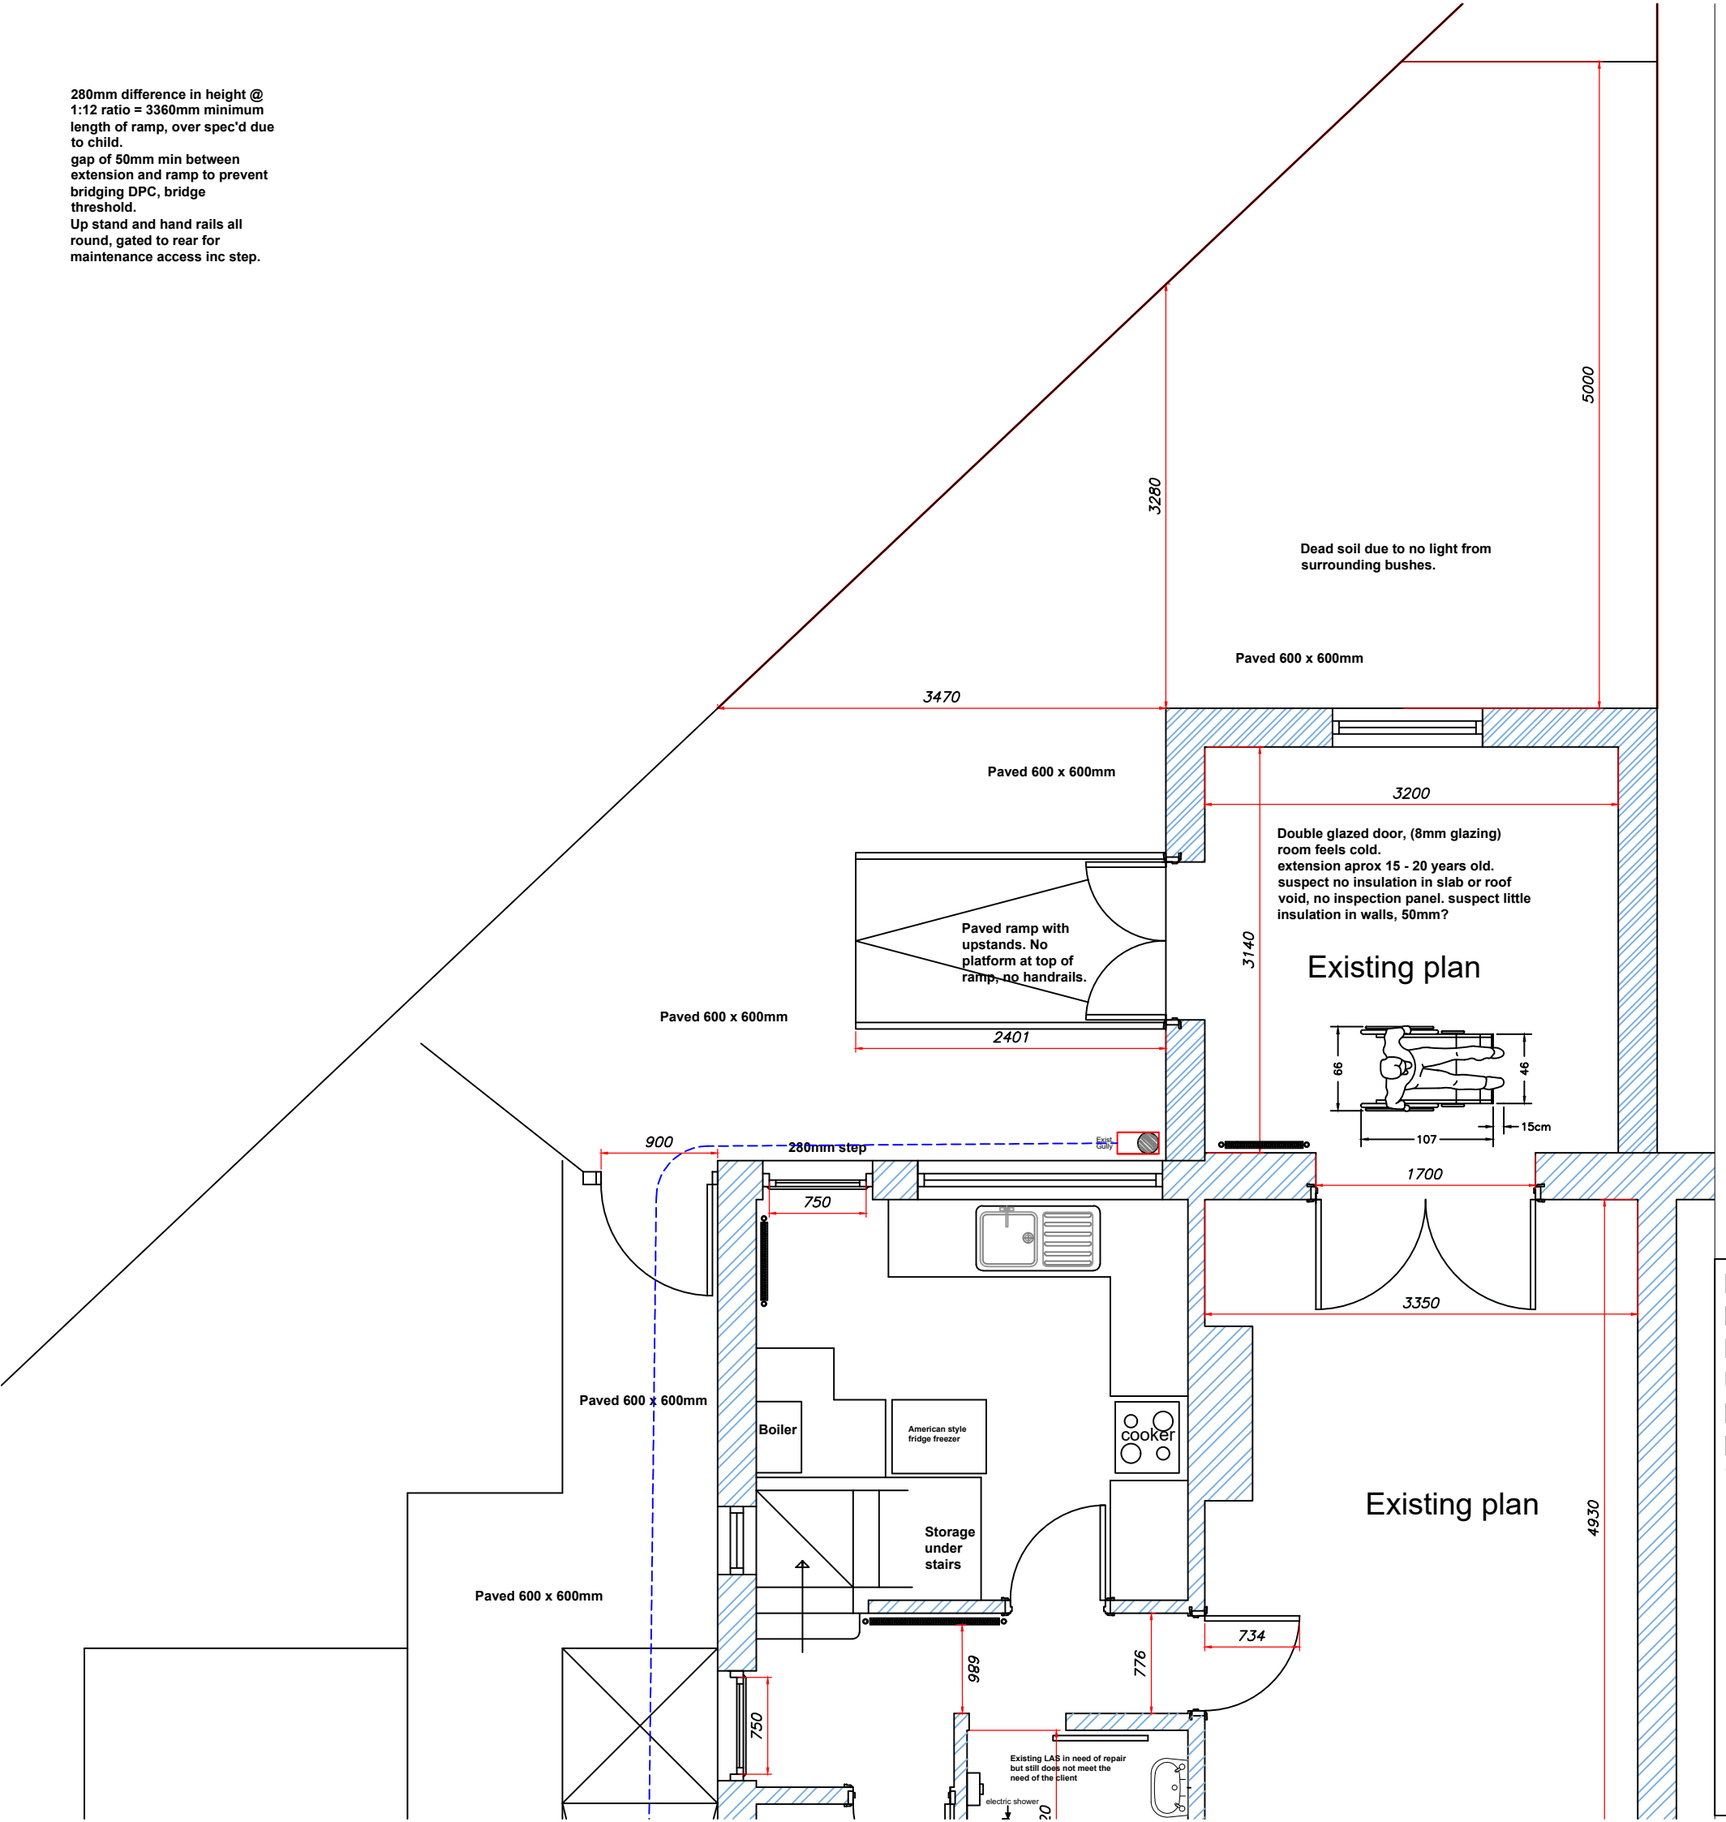

Manchester Local Care Organisation

Leading local care, improving lives in Manchester, with you

Neil Brickles - Technical Officer.
Manchester Local Care Organisation.
Directorate for Children and Families.
Unit 1, 29 Poland St. Ancoats.
Manchester.
M4 6AZ
Tel No : 0161 277 1704 - 07903 244482

Drawn By:	Date:
N.B.	08/07/2019
Scale:	**Paper Size:**
1 : 50	A3

I agree to M.L.C.O.`s proposed plans

Signed .....

Date .....

Drawing No. & Revision:

1

Project - Level Access Shower Room.

Miss Ayesha Abid
4 Mersey Bank Avenue
Chorlton
Manchester
M21 7NQ