Location Plan

Site Address: **222, Greame Street, Manchester, M14 4JQ**

PlanningPortal

Date Produced: **09-Aug-2024**

Scale: **1:1250 @A4**

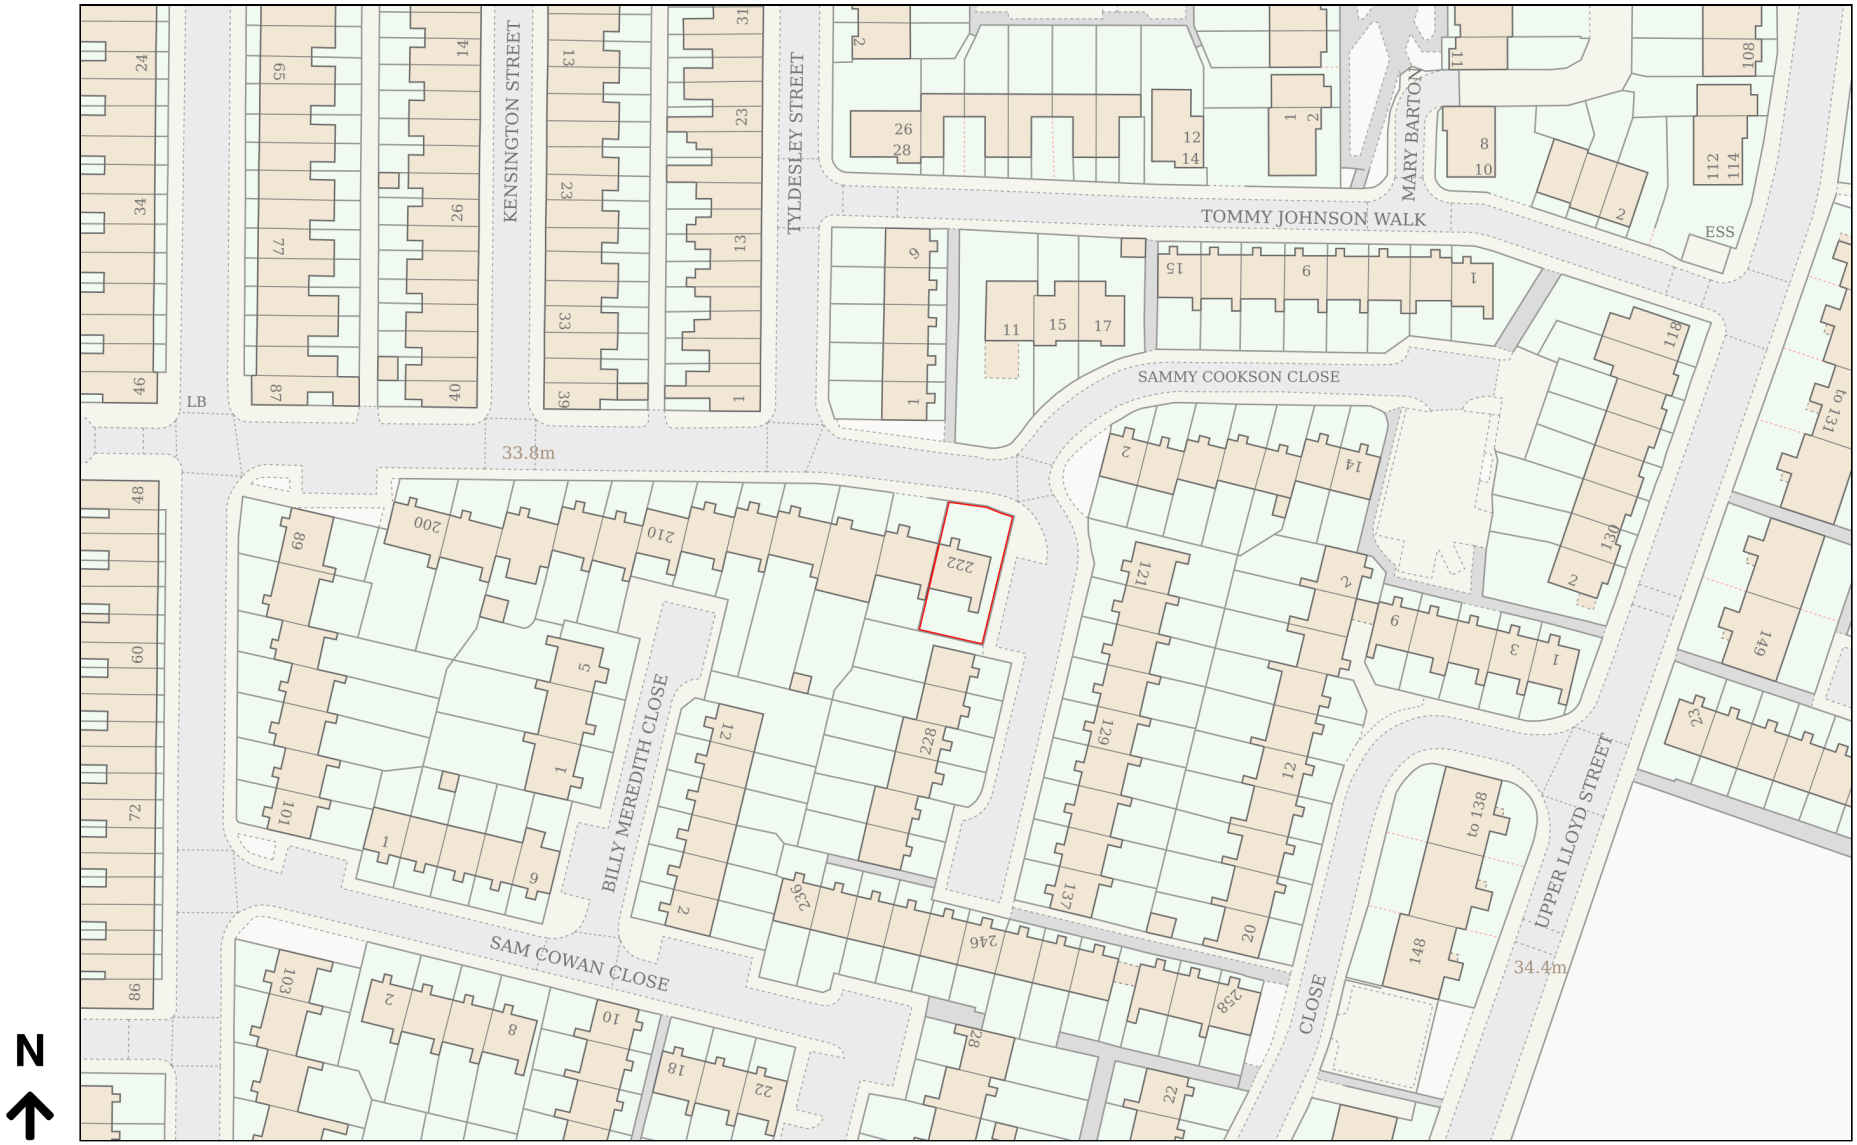

0 50

Metres

Planning Portal Reference: **PP-13293267v1**

Powered By TerraQuest

© Crown copyright and database rights 2024 OS 100042766