



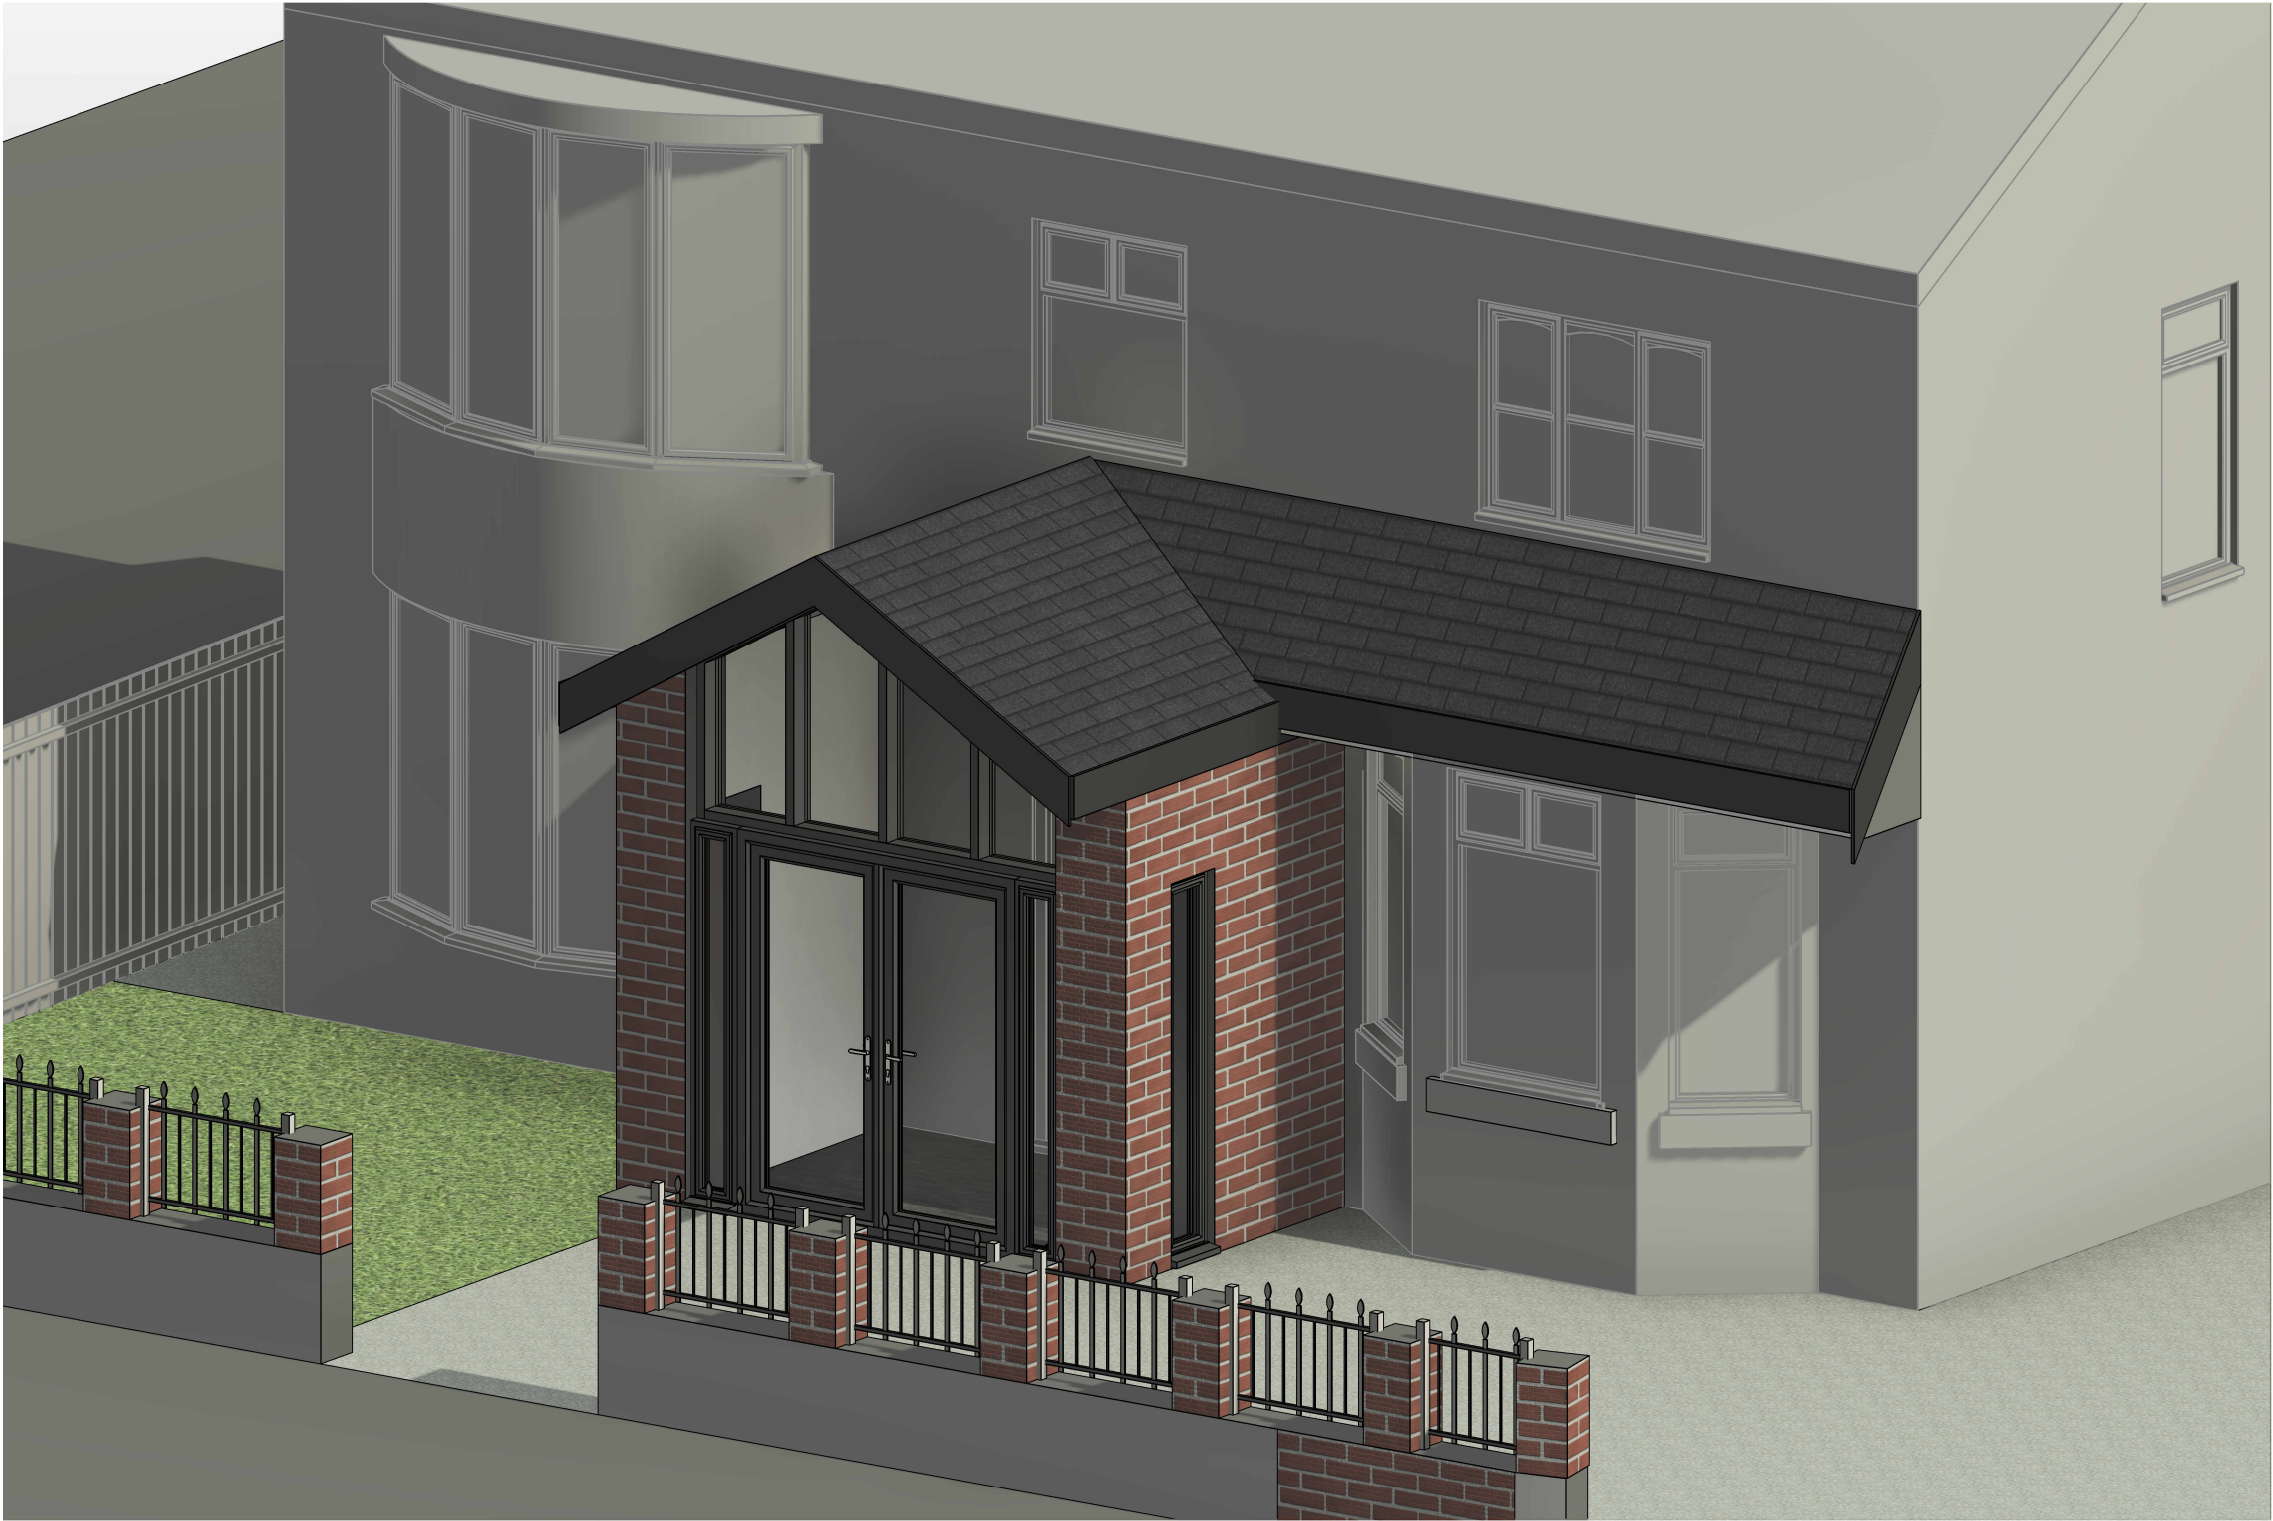

3D View 1

THIS DRAWING IS THE COPYRIGHT OF MD DESIGN CONSULTANCY. DO NOT SCALE FROM THESE DRAWINGS. ALL LEVELS/DIMENSIONS TO BE CHECKED ON SITE PRIOR TO WORKS COMMENCING. REPORT ALL DISCREPANCIES TO CLIENT/DESIGNER.

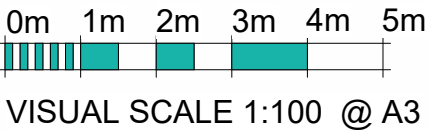

MD DESIGN
CONSULTANCY
07728417797
dabeer@mdesigns.co.uk

Erection of a front porch, elevation changes,
boundary fencing & new driveway/walk way
access
56 Kingsway, Levenshulme, Manchester M19 2DA

Proposed 3D Views
(DR) A202

Project Number
0025

Client Name
Partha Roy

Drawn By
MDR

Rev	Description	Date
A	Issued to client	05.06.24
B	Issued for planning	06.06.24
C	Project title ammended	22.06.24
Revision		C