



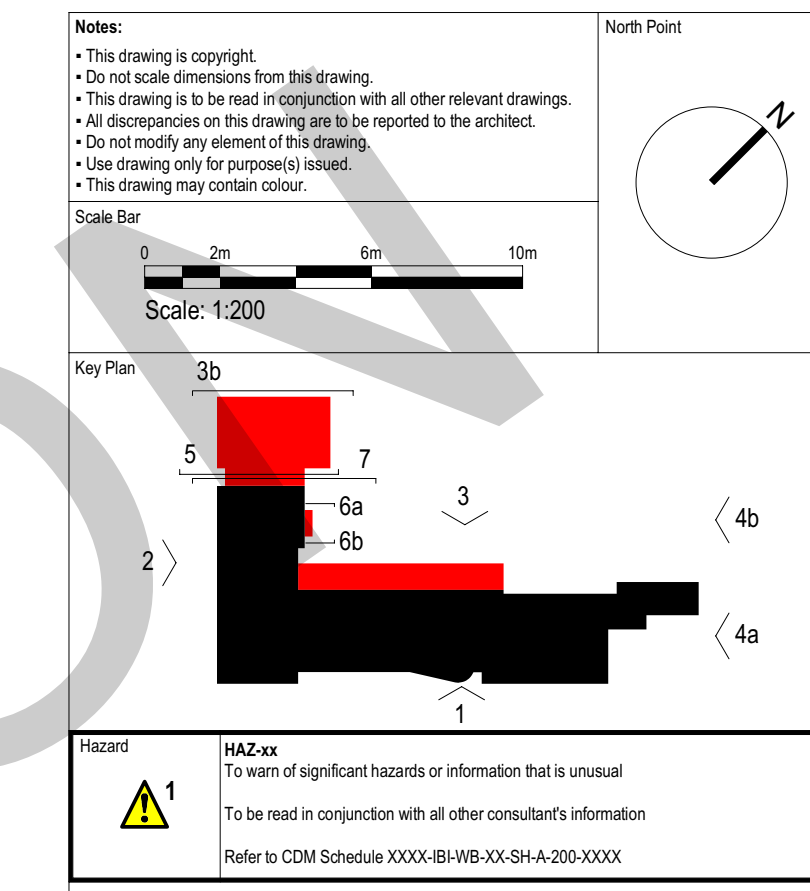


Elevation 1 - South East

1 : 200

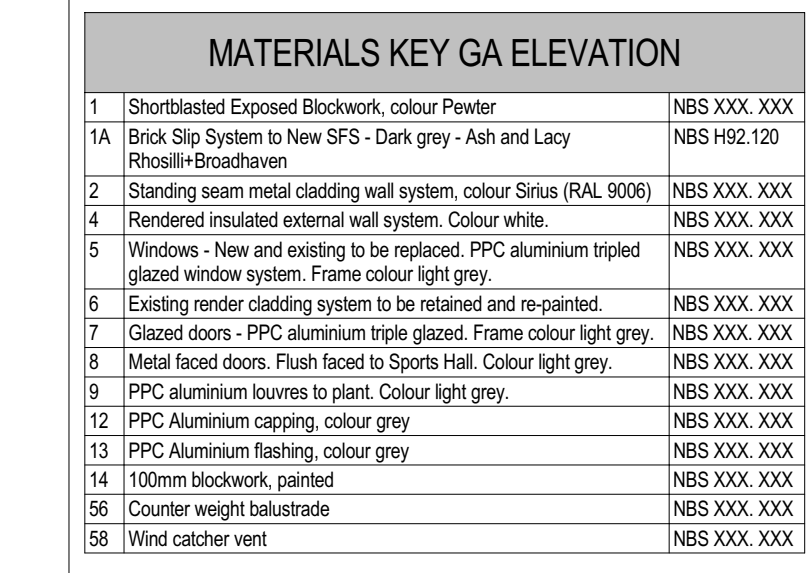

Elevation 2 - South West

1 : 200

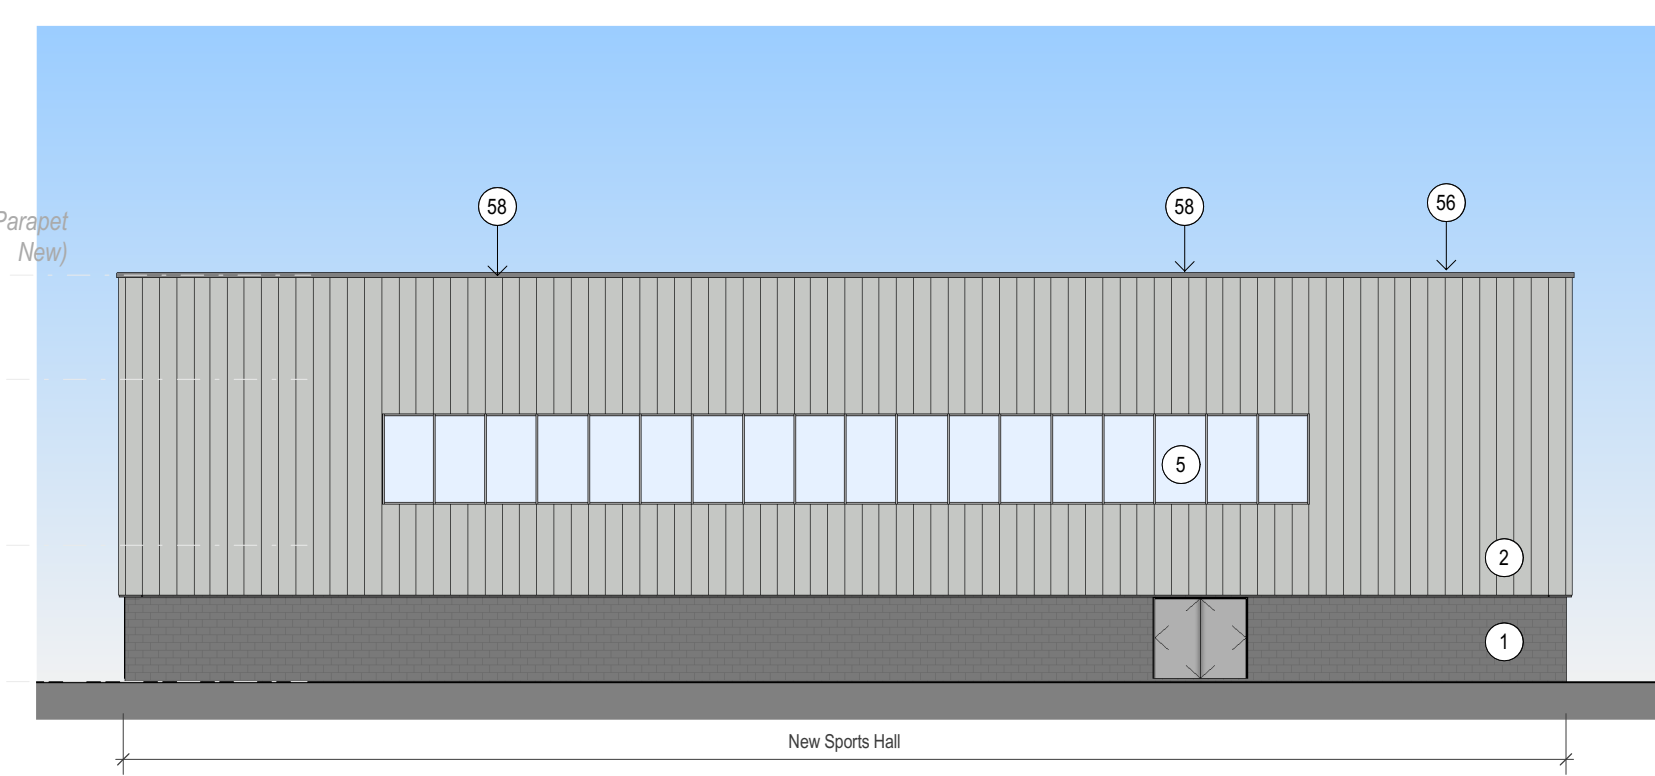


Elevation 3 - North West

1 : 200

Elevation 3b - North West

1 : 200

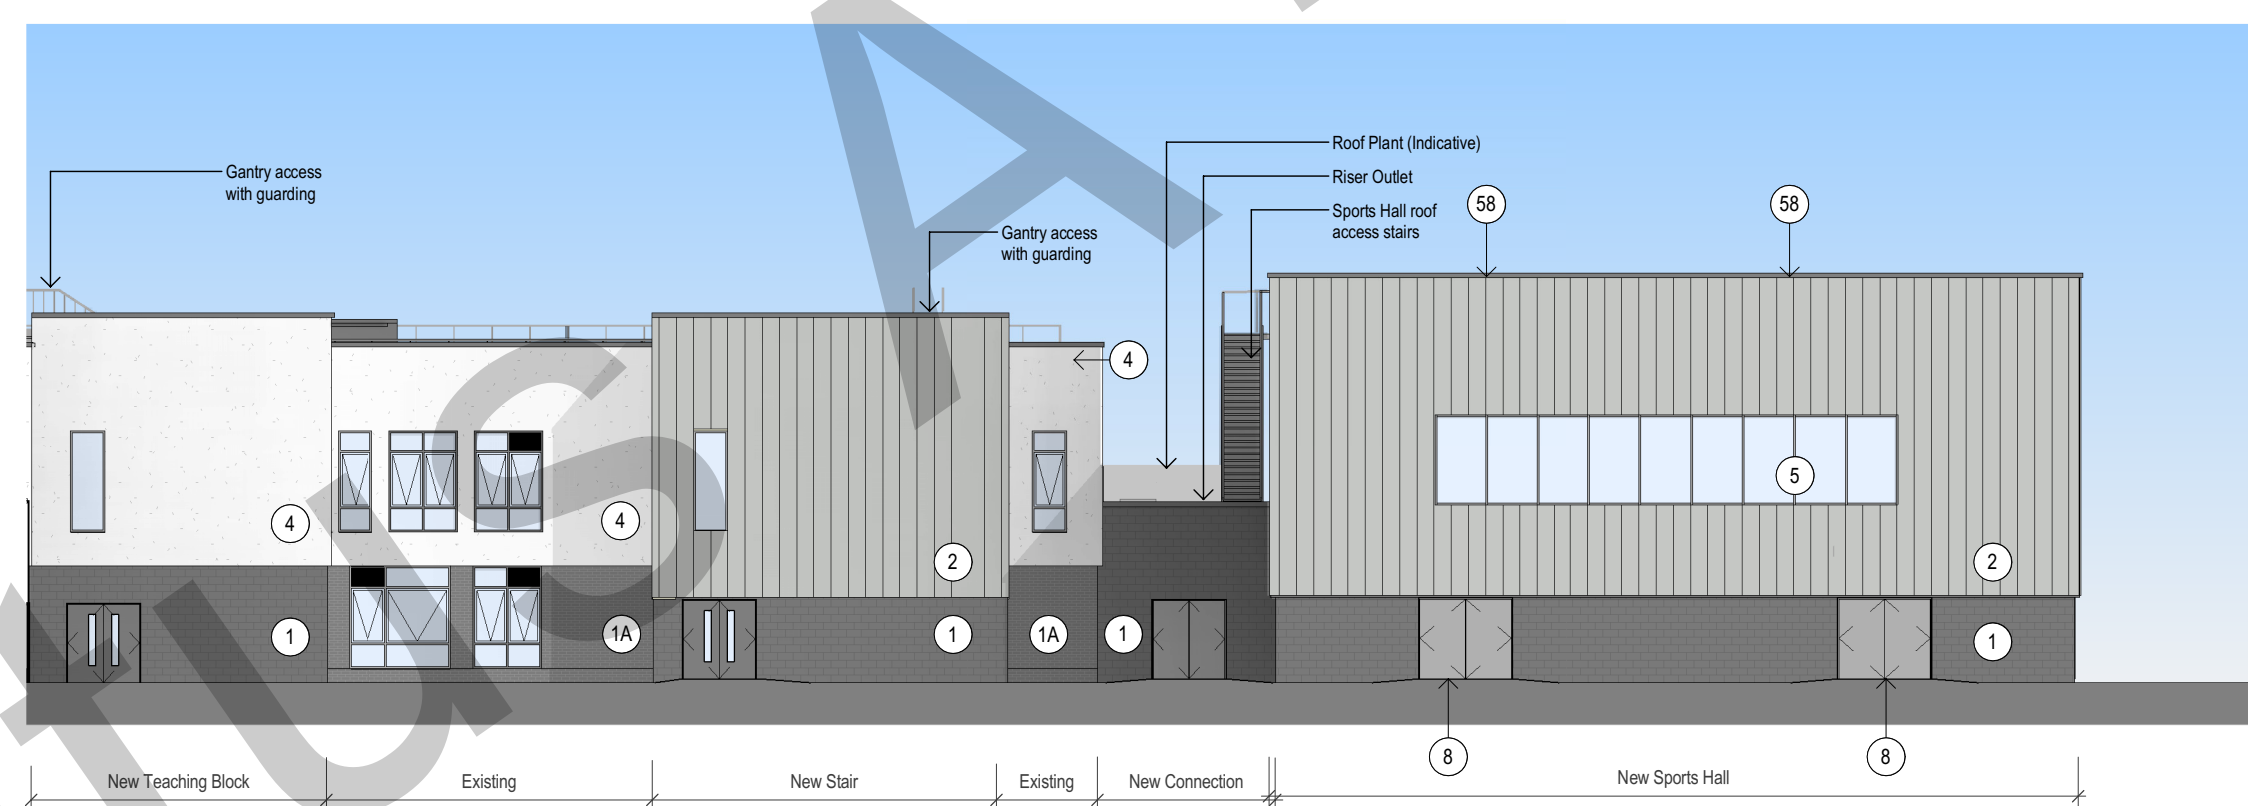


Elevation 4a - North East

1 : 20

Elevation 4b - North Eas

1 : 200

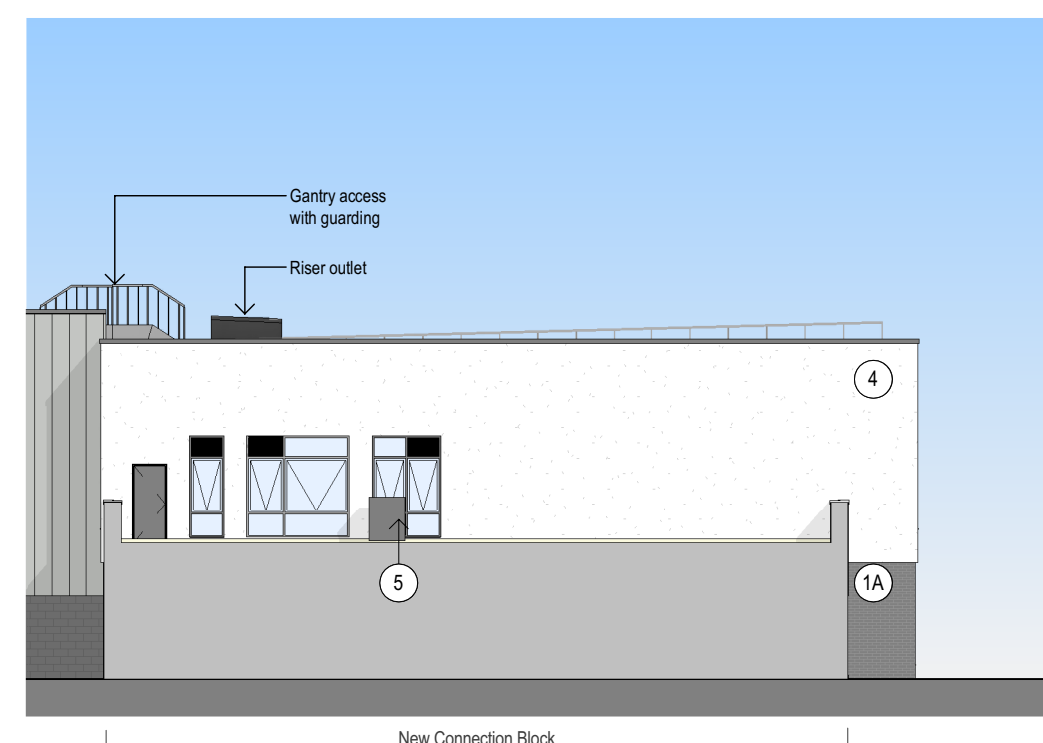

Elevation 5 - South East

1 : 200

Elevation 6a

1:20

Elevation 6b

1 : 200

Elevation 7 - North West

1 : 20

[illegible]

[BI] Intelligence
Buildings
Infrastructure

Drawing Title
GA Elevations

Job Number 142037	Date 27/03/2023	Security Classification	Drawn By WL
Scale/Alt	Purpose As indicated	Reviewed By EA	
Drawing Number FS0998-IBI-A-3-XX-D-A-3201		Revision C01	Subsidiary A4