



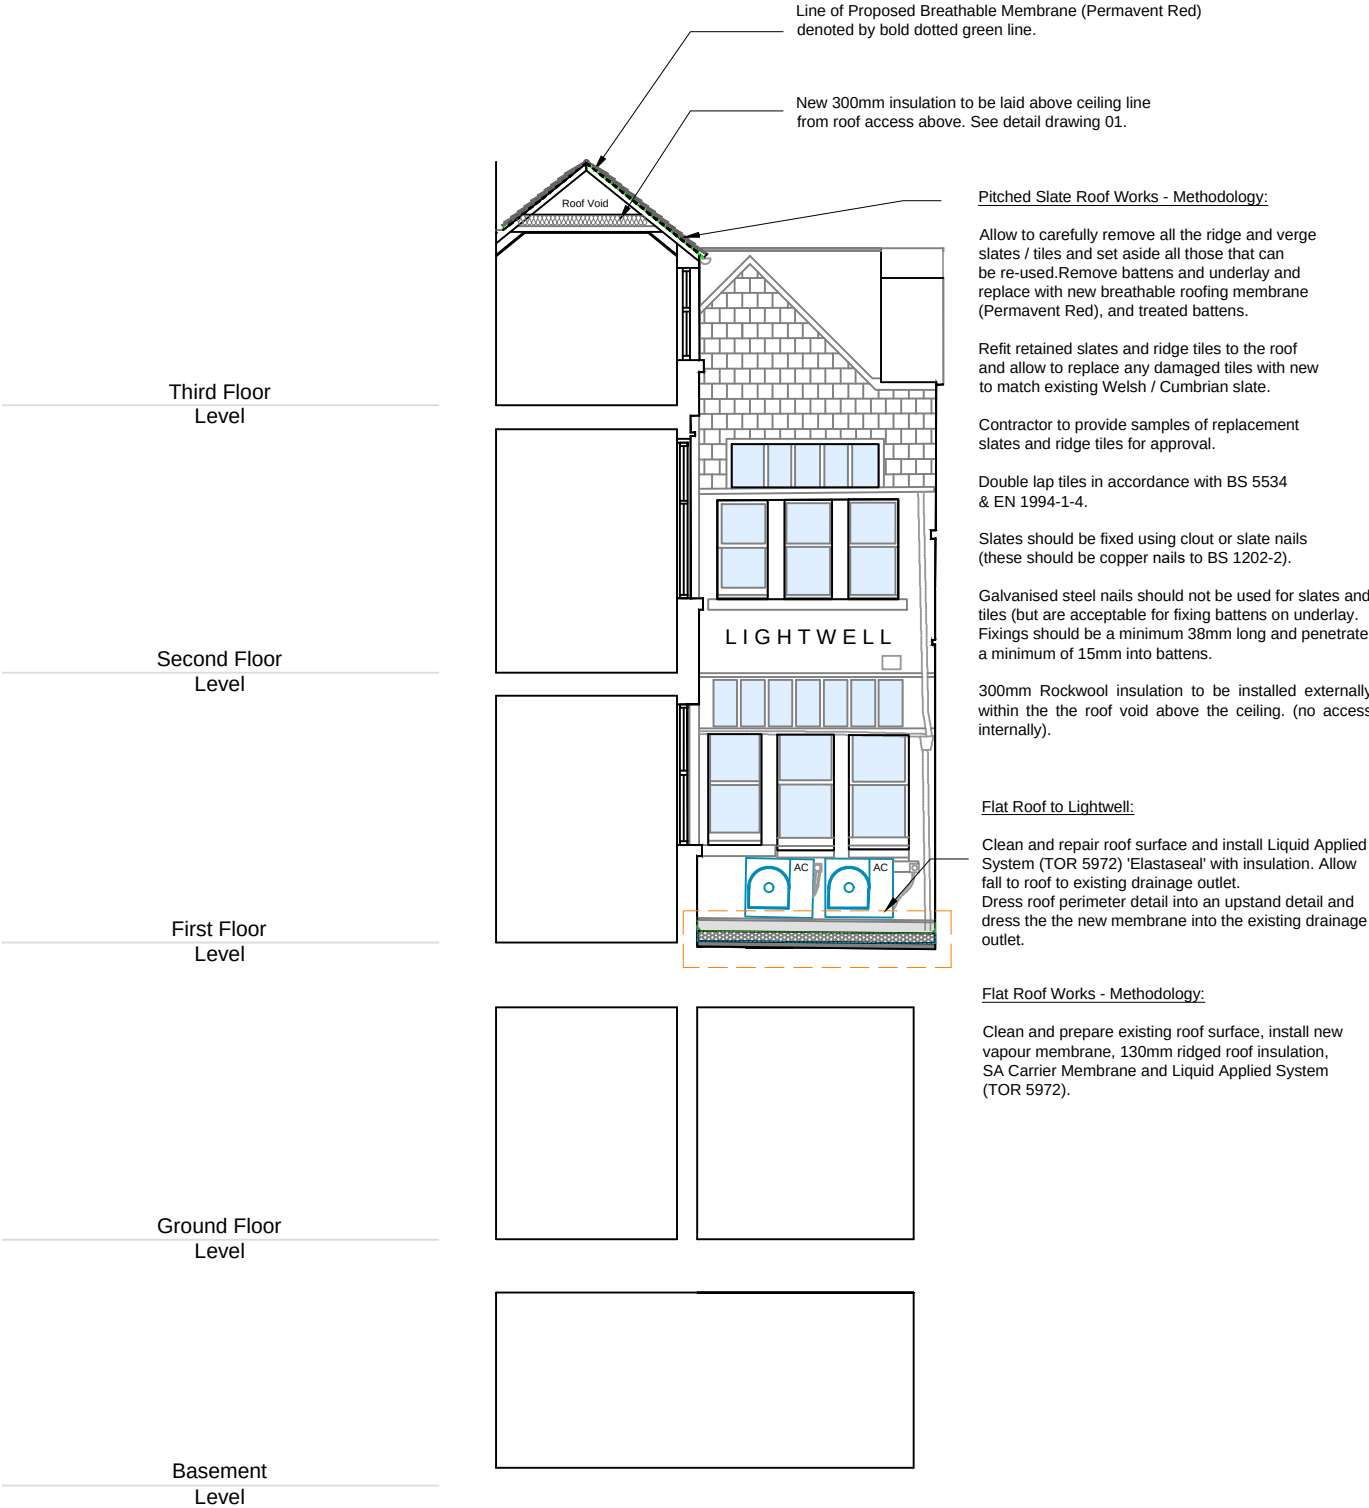

PROPOSED -
SECTIONAL ELEVATION B - B:

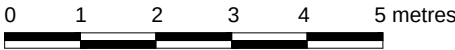

Do not scale this drawing - In all cases figured dimensions to be followed
All dimensions to be checked on site before work commences
© This drawing is the copyright of DTZ and may not be reproduced in part or in whole without prior written permission

Notes

A	Roof Section details updated.	01.07.24	SS
B	Roof Section details updated.	13.08.24	SS
C	RSpecification notes updated.	15.08.24	SS
Rev	Description	Date	Drawn

Project and Building Consultancy
North West

No. 1 Marsden Street
Manchester
M2 1HW

Tel: +44 (0) 161 236 9595
Fax: +44 (0) 121 228 7097

Client: Glasgow City Council.

Project: 48 King Street,
Manchester.

Drawing: Proposed Sectional Elevation B-B.

Scale: 1:100 - A1 Drawn by: SS.

Date: 01.05.24

Drawing Number: .07

Revision: C

