


224 Greame Street

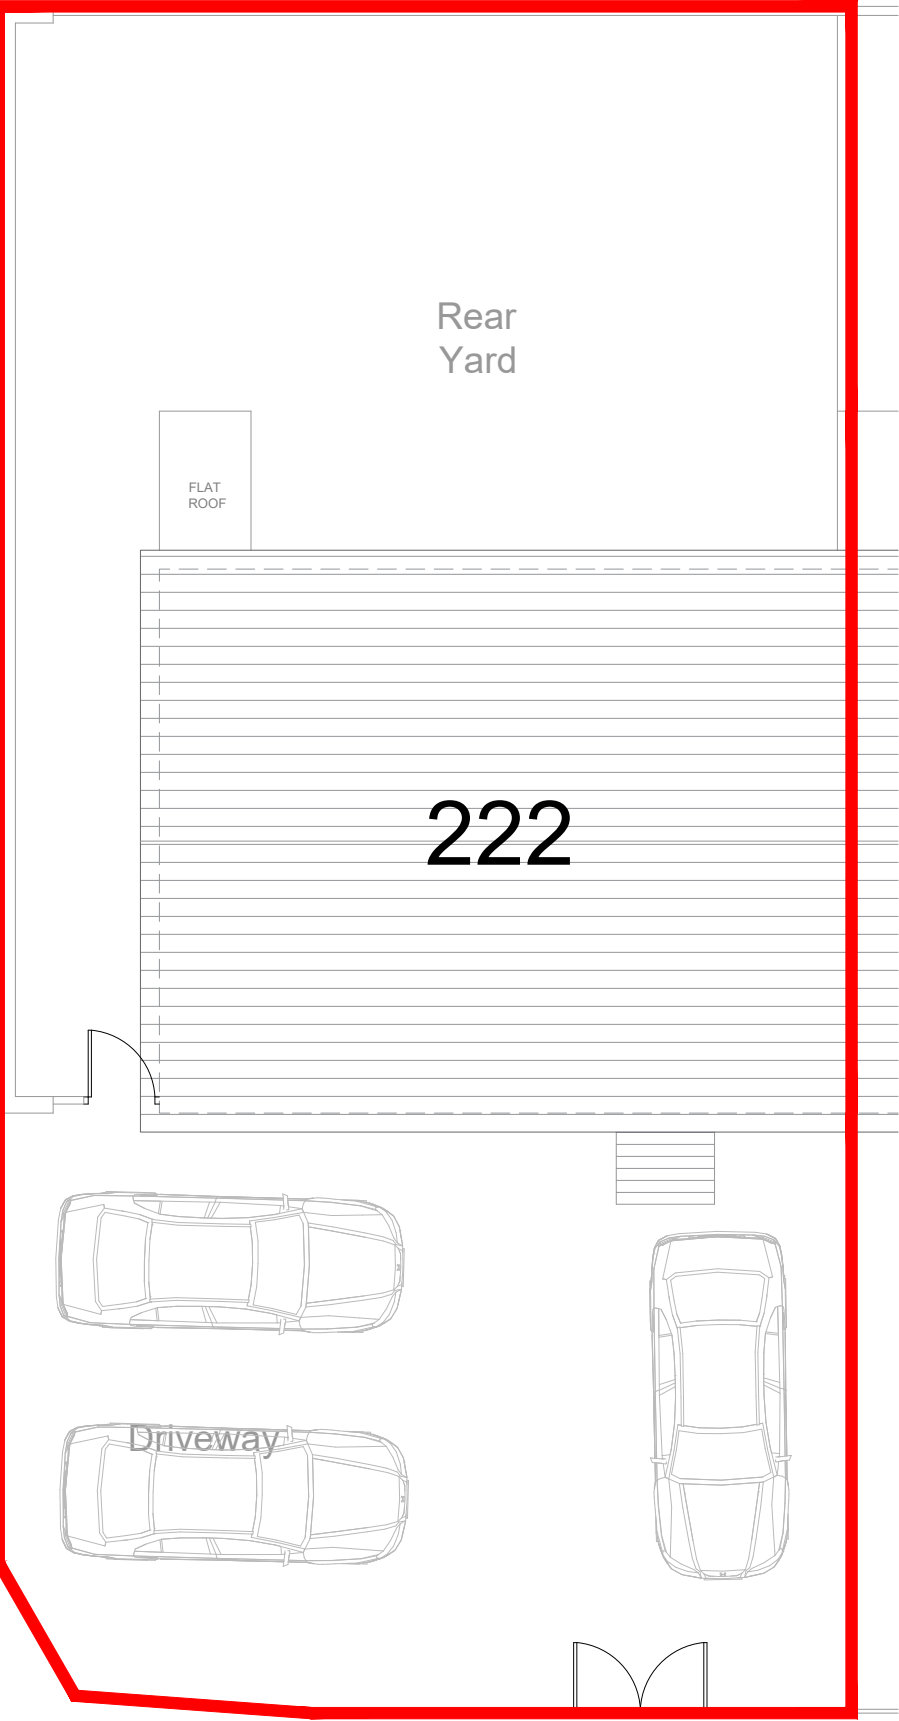

Site/Roof Plan



Ground Floor Plan



First Floor Plan

Floor Plans 1:100@A3
Existing

M1
ARCHITECTURE
www.m1architecture.co.uk
T:0161 327 2011
M:07506237914

Greame Street
222 Greame Street
2318

02.