




SECTION KEY
1:500 @A1

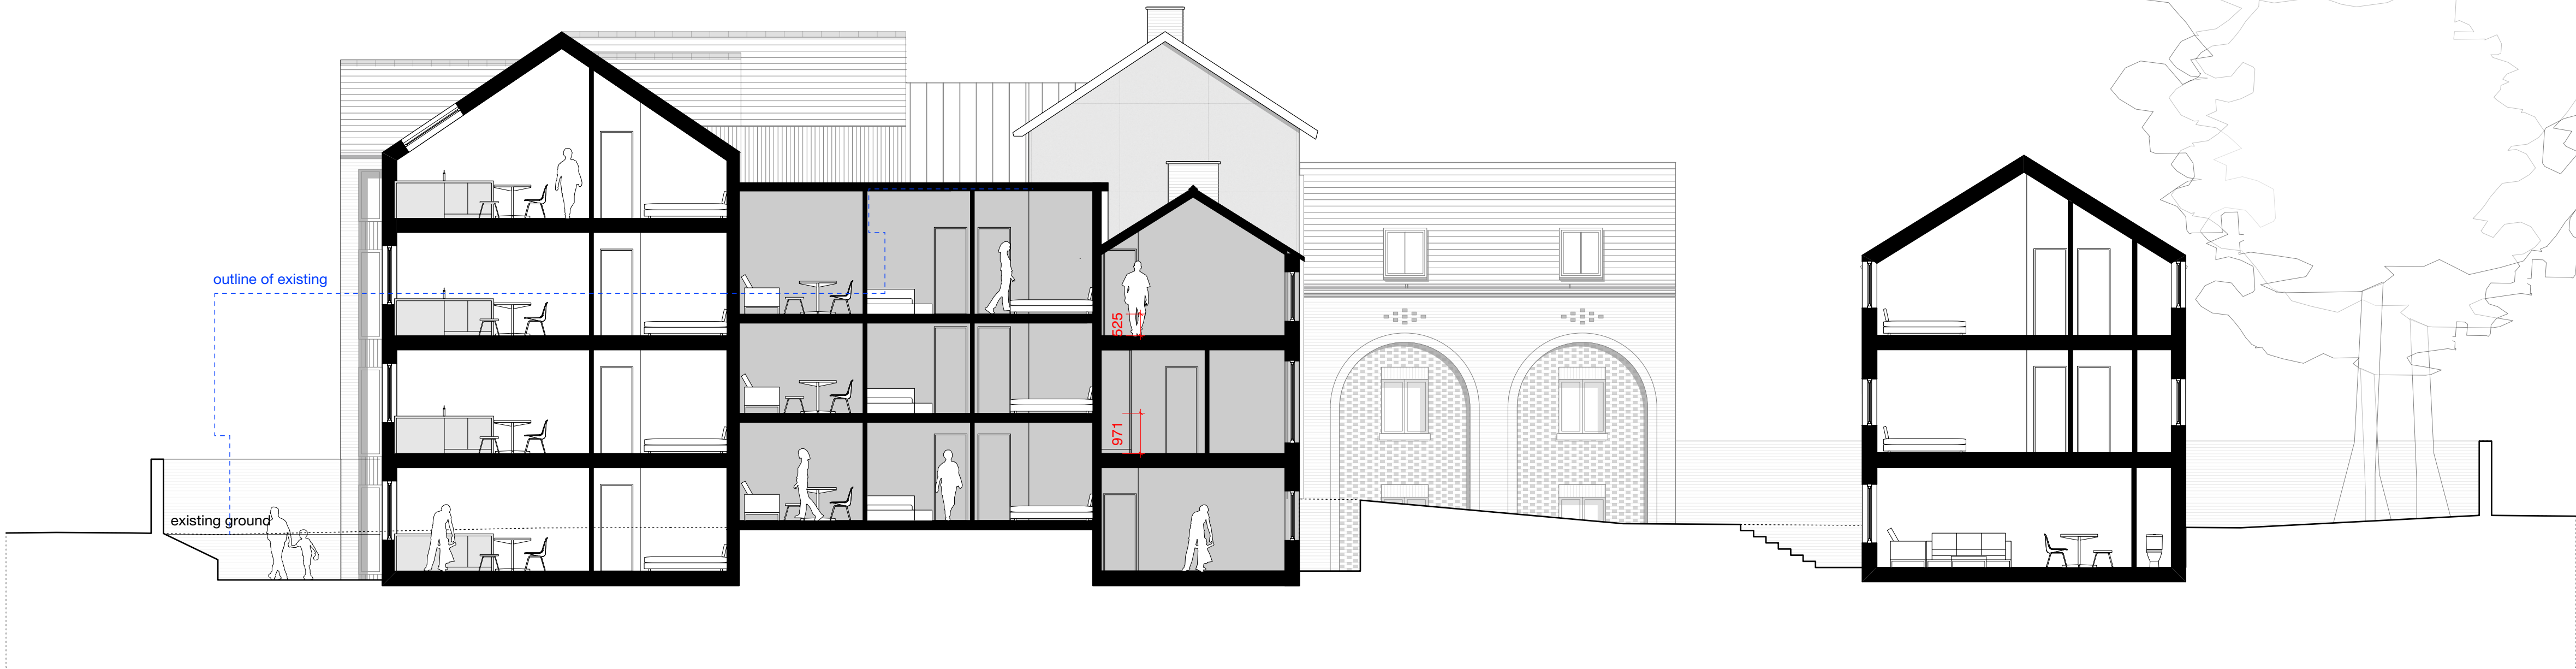

PROPOSED SECTION CC
1:100 @A1

IMPORTANT NOTES:

A	12/02/24	AMENDED MASSING
REVISION	DATE	DESCRIPTION

CLIENT: VIEWS	
PROJECT: PROPOSED RESIDENTIAL DEVELOPMENT	
ADDRESS: 136 WITHINGTON ROAD, WHALLEY RANGE, M16 8FD	
DRAWING TITLE: PROPOSED SECTION CC	
SCALE: 1:100 @A1	DATE: Jun 2022
DRAWING NO: A686_P_402A	

OLLIER SMURTHWAITE ARCHITECTS
40 King Street, Manchester, M2 6BA
T 0161 883 0838
F 0161 883 0839
E mail@olliersmurthwaite.com